

GALLATIN COUNTY INTERSECTION IMPROVEMENTS

APPENDIX F:

Alaska Rd S Corridor Configurations




ALASKA RD S / CAMERON BRIDGE RD

F-1: Preliminary Design Concepts

F-2: Preliminary Cost Estimates



ALASKA RD S / E VALLEY CENTER RD

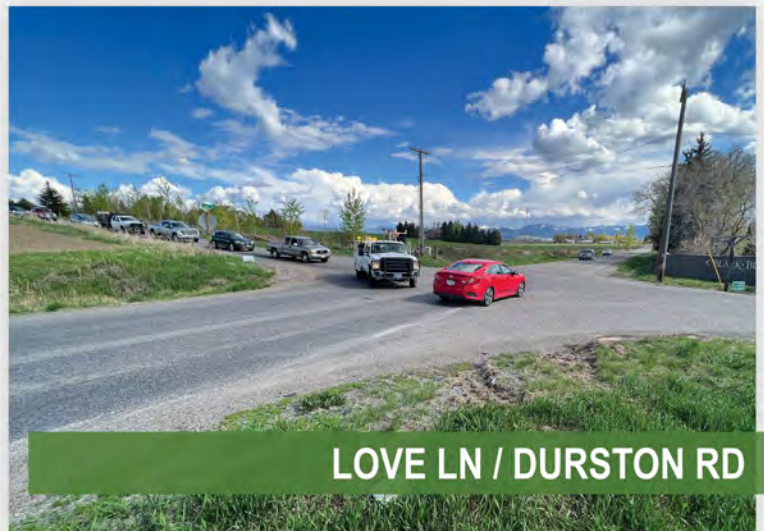

LOVE LN / DURSTON RD

GALLATIN COUNTY INTERSECTION IMPROVEMENTS

APPENDIX F-1: Preliminary Design Concepts






ALASKA RD S / CAMERON BRIDGE RD



ALASKA RD S / E VALLEY CENTER RD





LOVE LN / DURSTON RD

 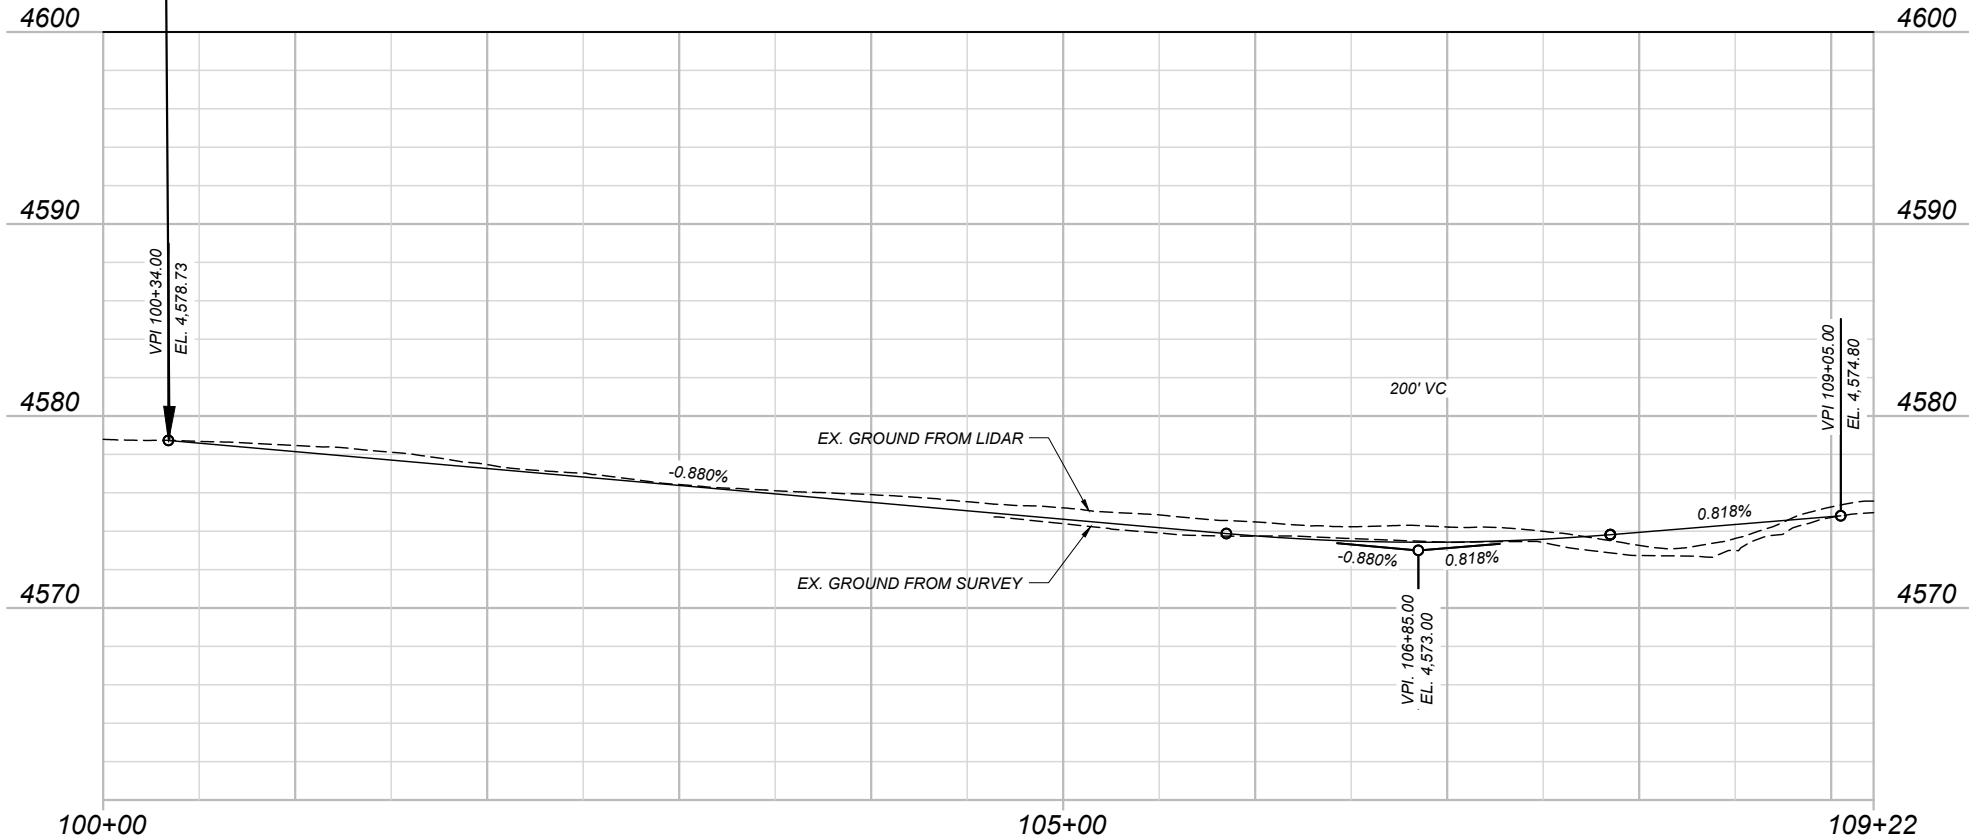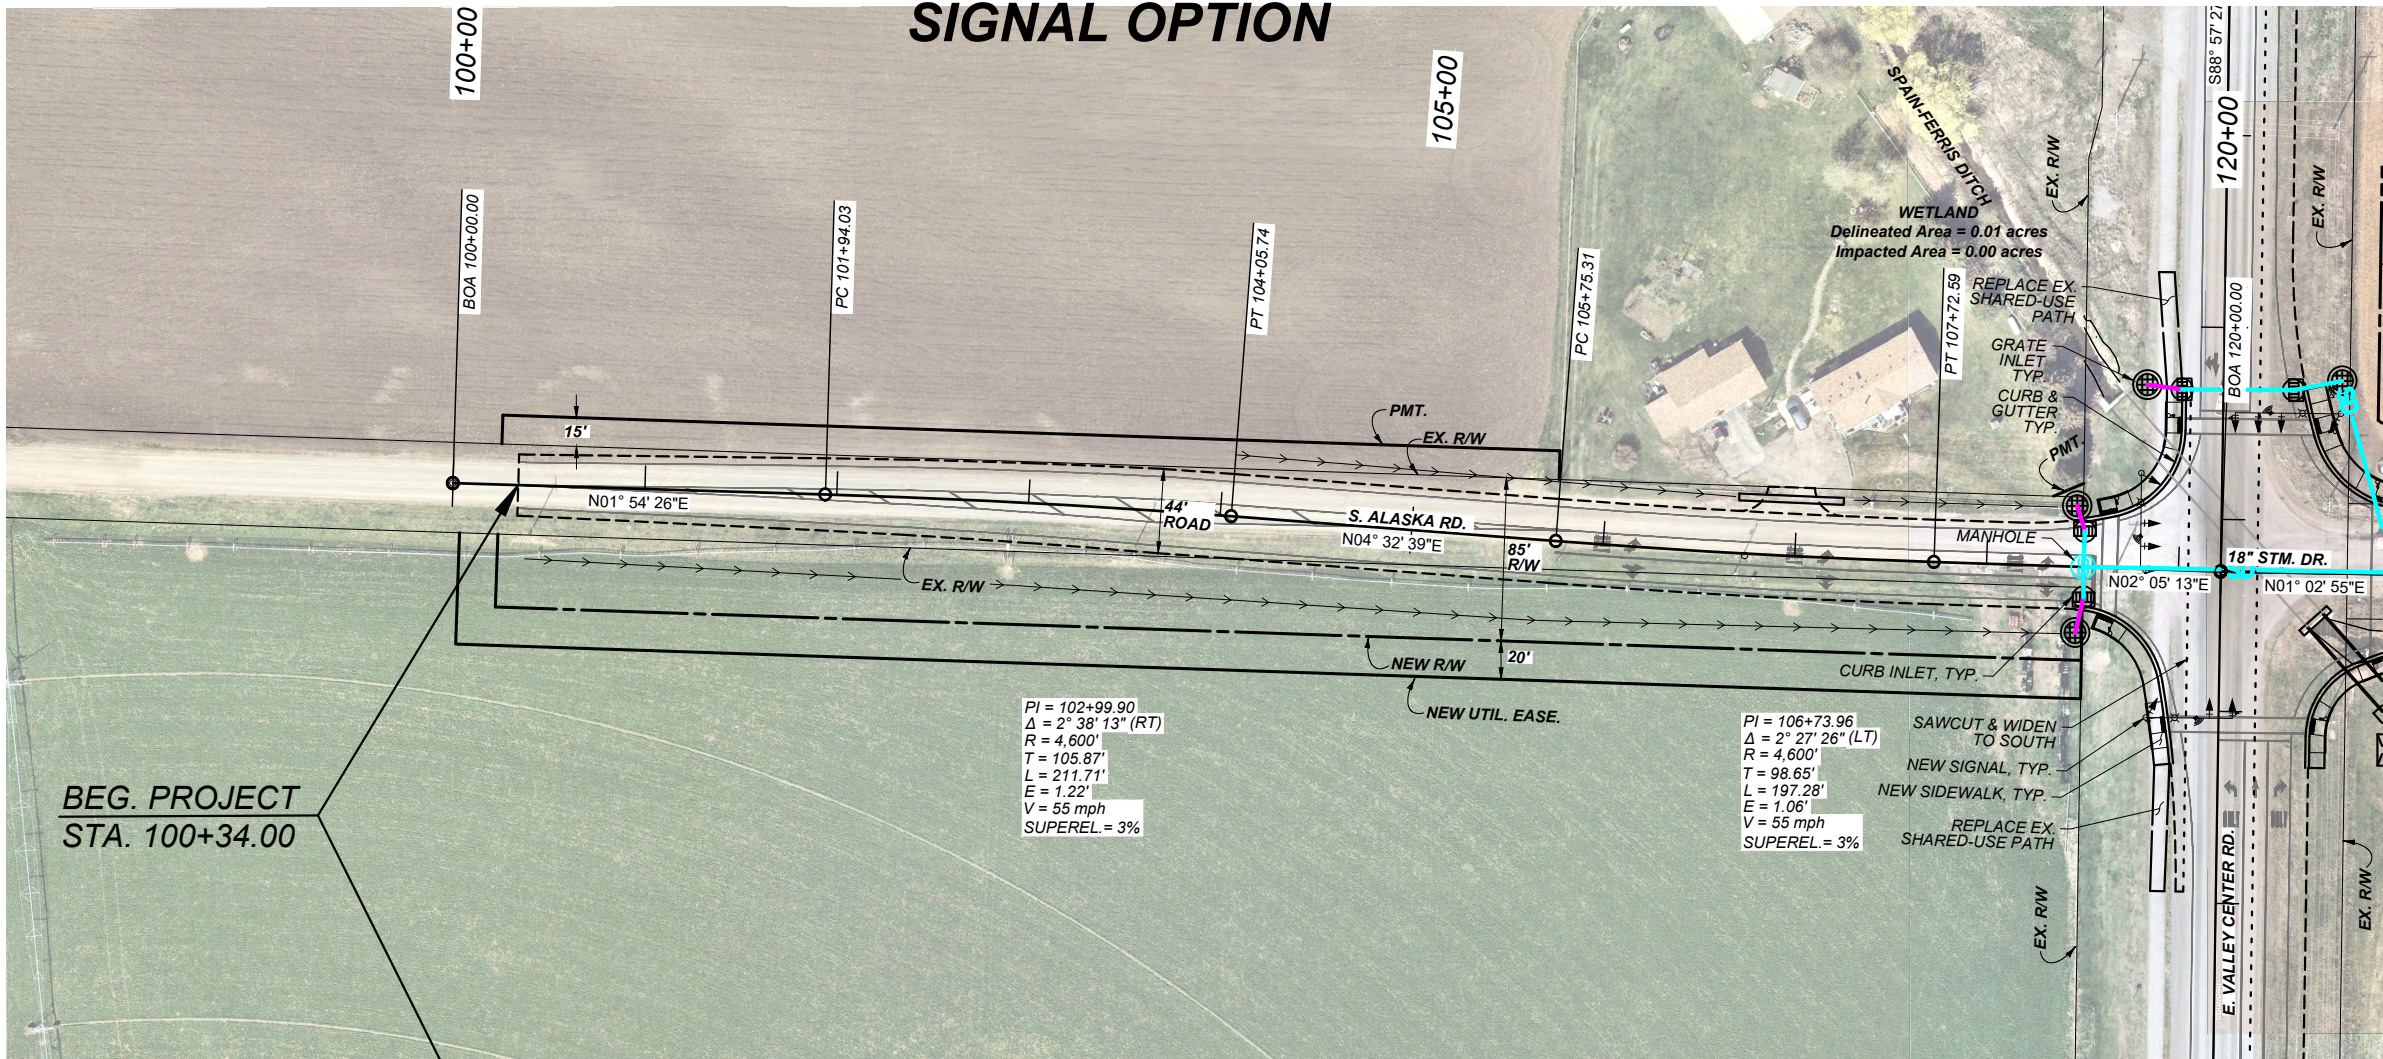

SHEET NO.		S-1	
ALASKA ROAD		GALLATIN COUNTY	
PROJECT NAME		PROJECT ID	
COUNTY		UPN	
DESIGNED BY		23602RDPLPSIG.DWG	
REVIEWED BY		EXHIBITS	
CHECKED BY		4/22/2025 1:22 PM	
MONTANA Department of Transportation			

PRELIMINARY

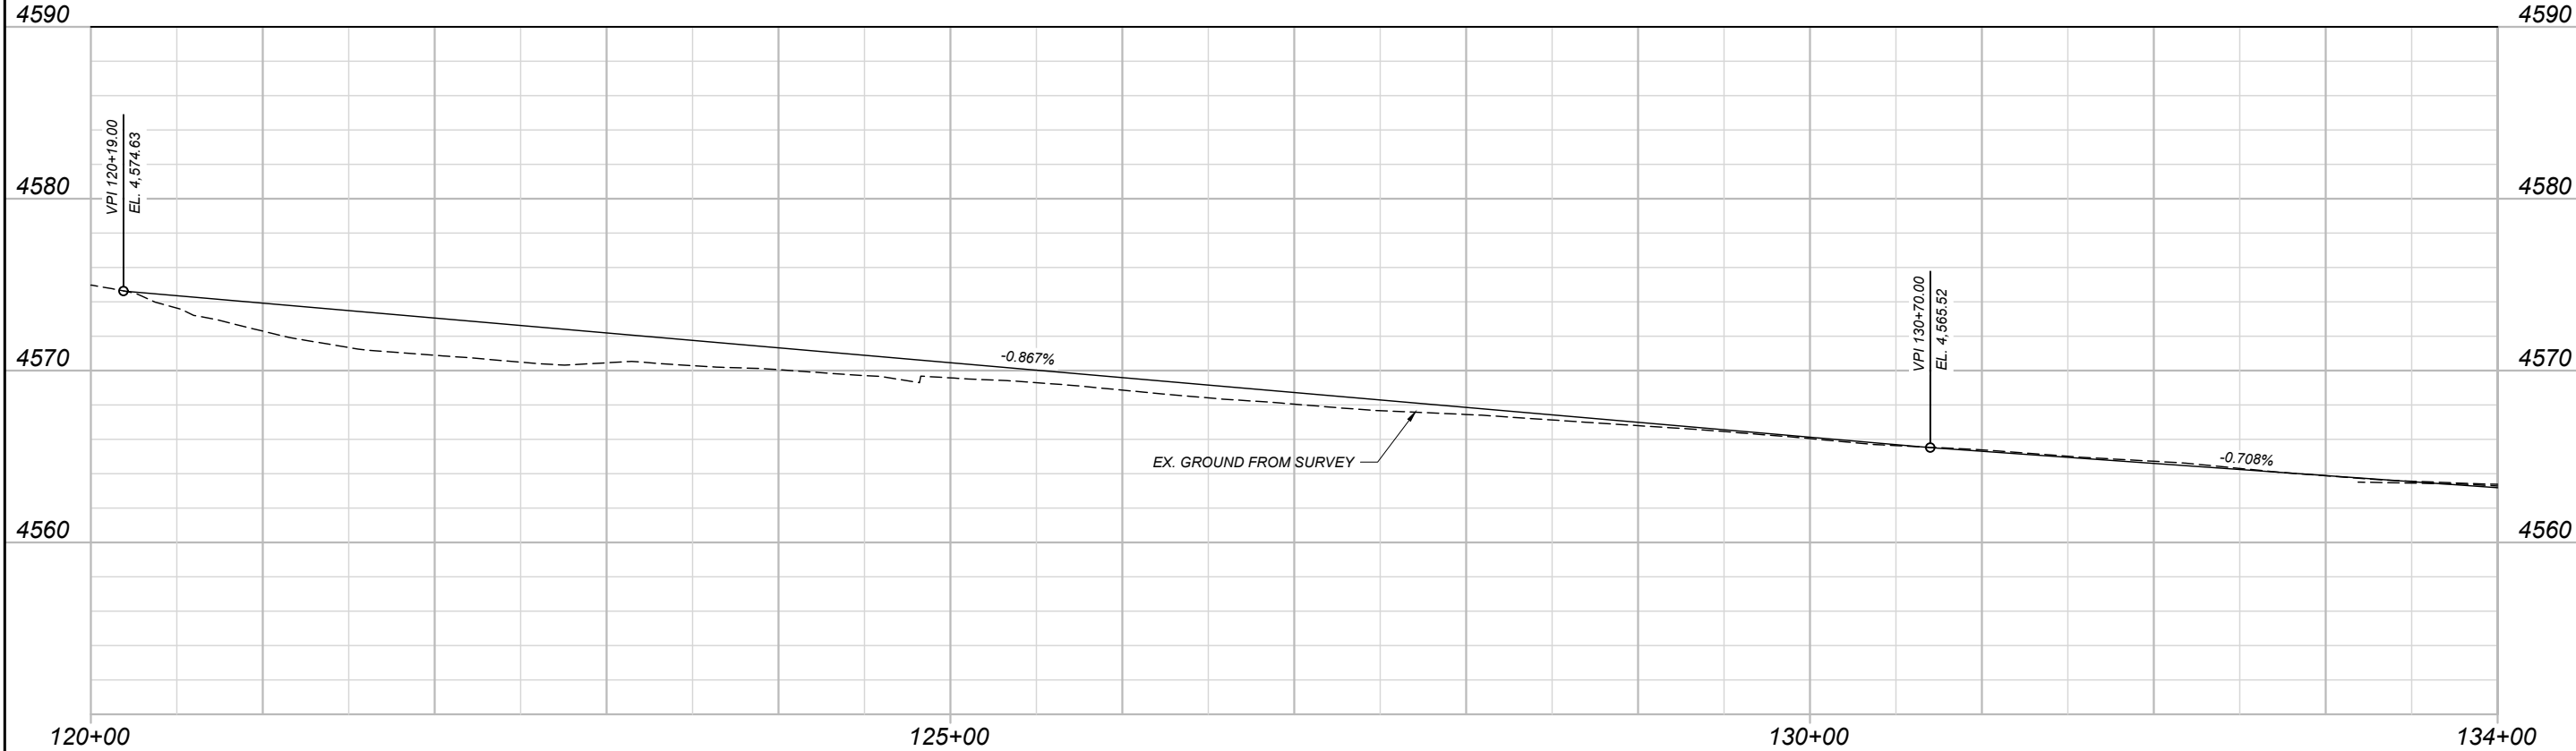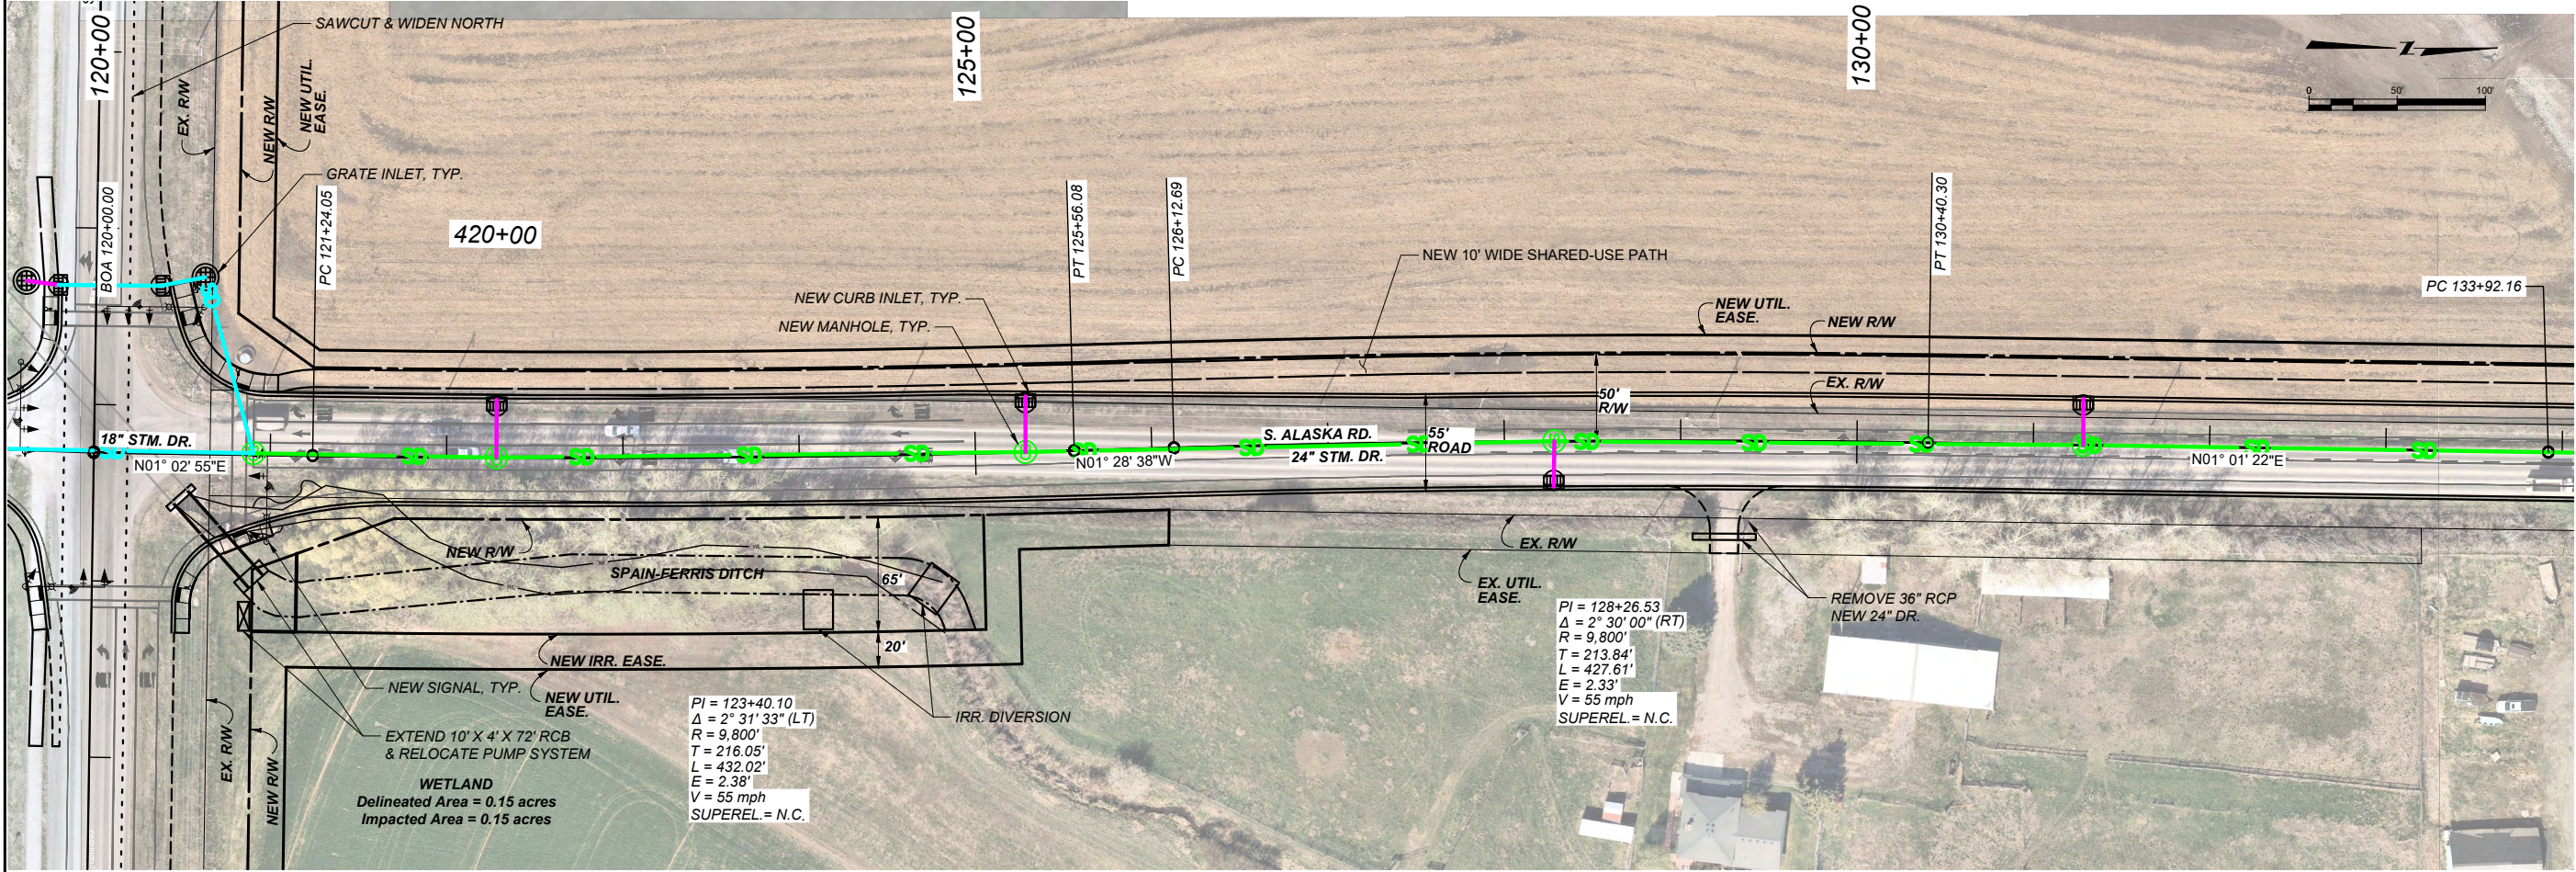

SIGNAL OPTION

SHEET NO.



S-2

ALASKA ROAD
SIGNAL OPTION

 MONTANA Department of Transportation	PROJECT NAME		ALASKA ROAD	
	DESIGNED BY	###	COUNTY	GALLATIN COUNTY
	REVIEWED BY	###	PROJECT ID	
	CHECKED BY	###	UPN	
EXHIBITS		23602RDPLPSIG.DWG		
		4/22/2025 1:22 PM		

PRELIMINARY

SIGNAL OPTION

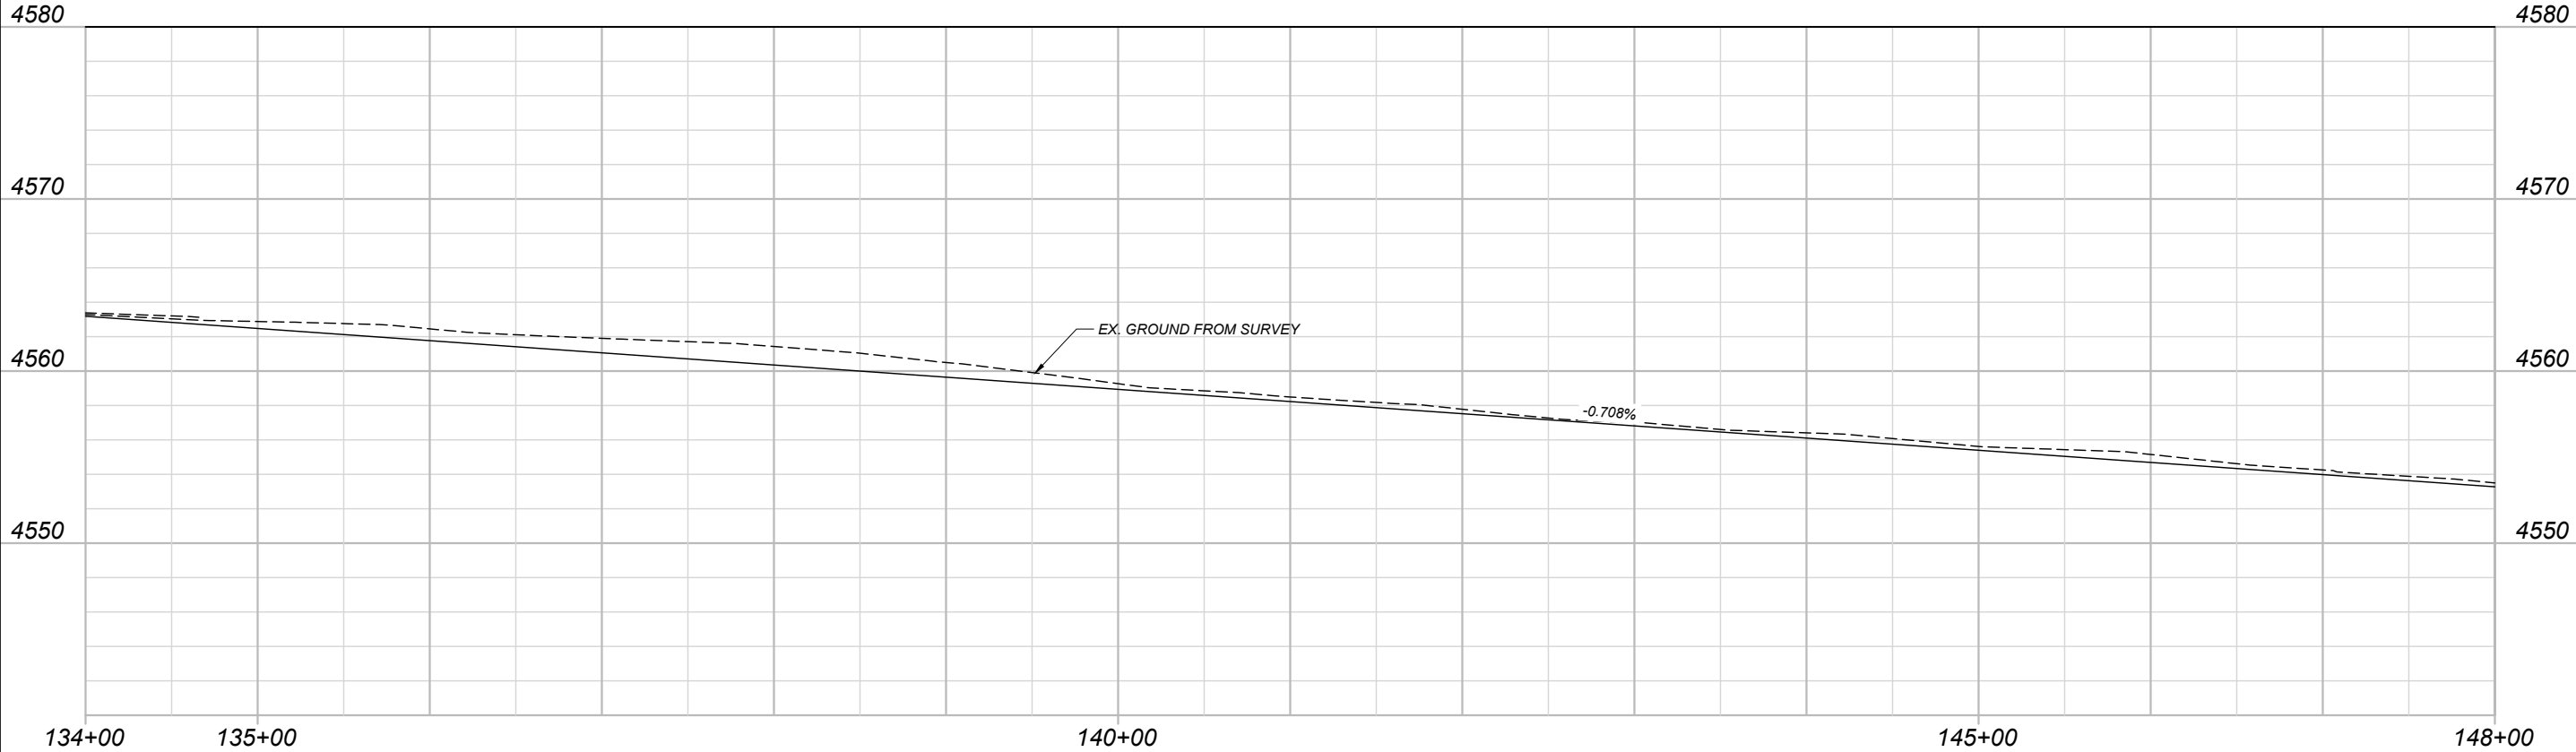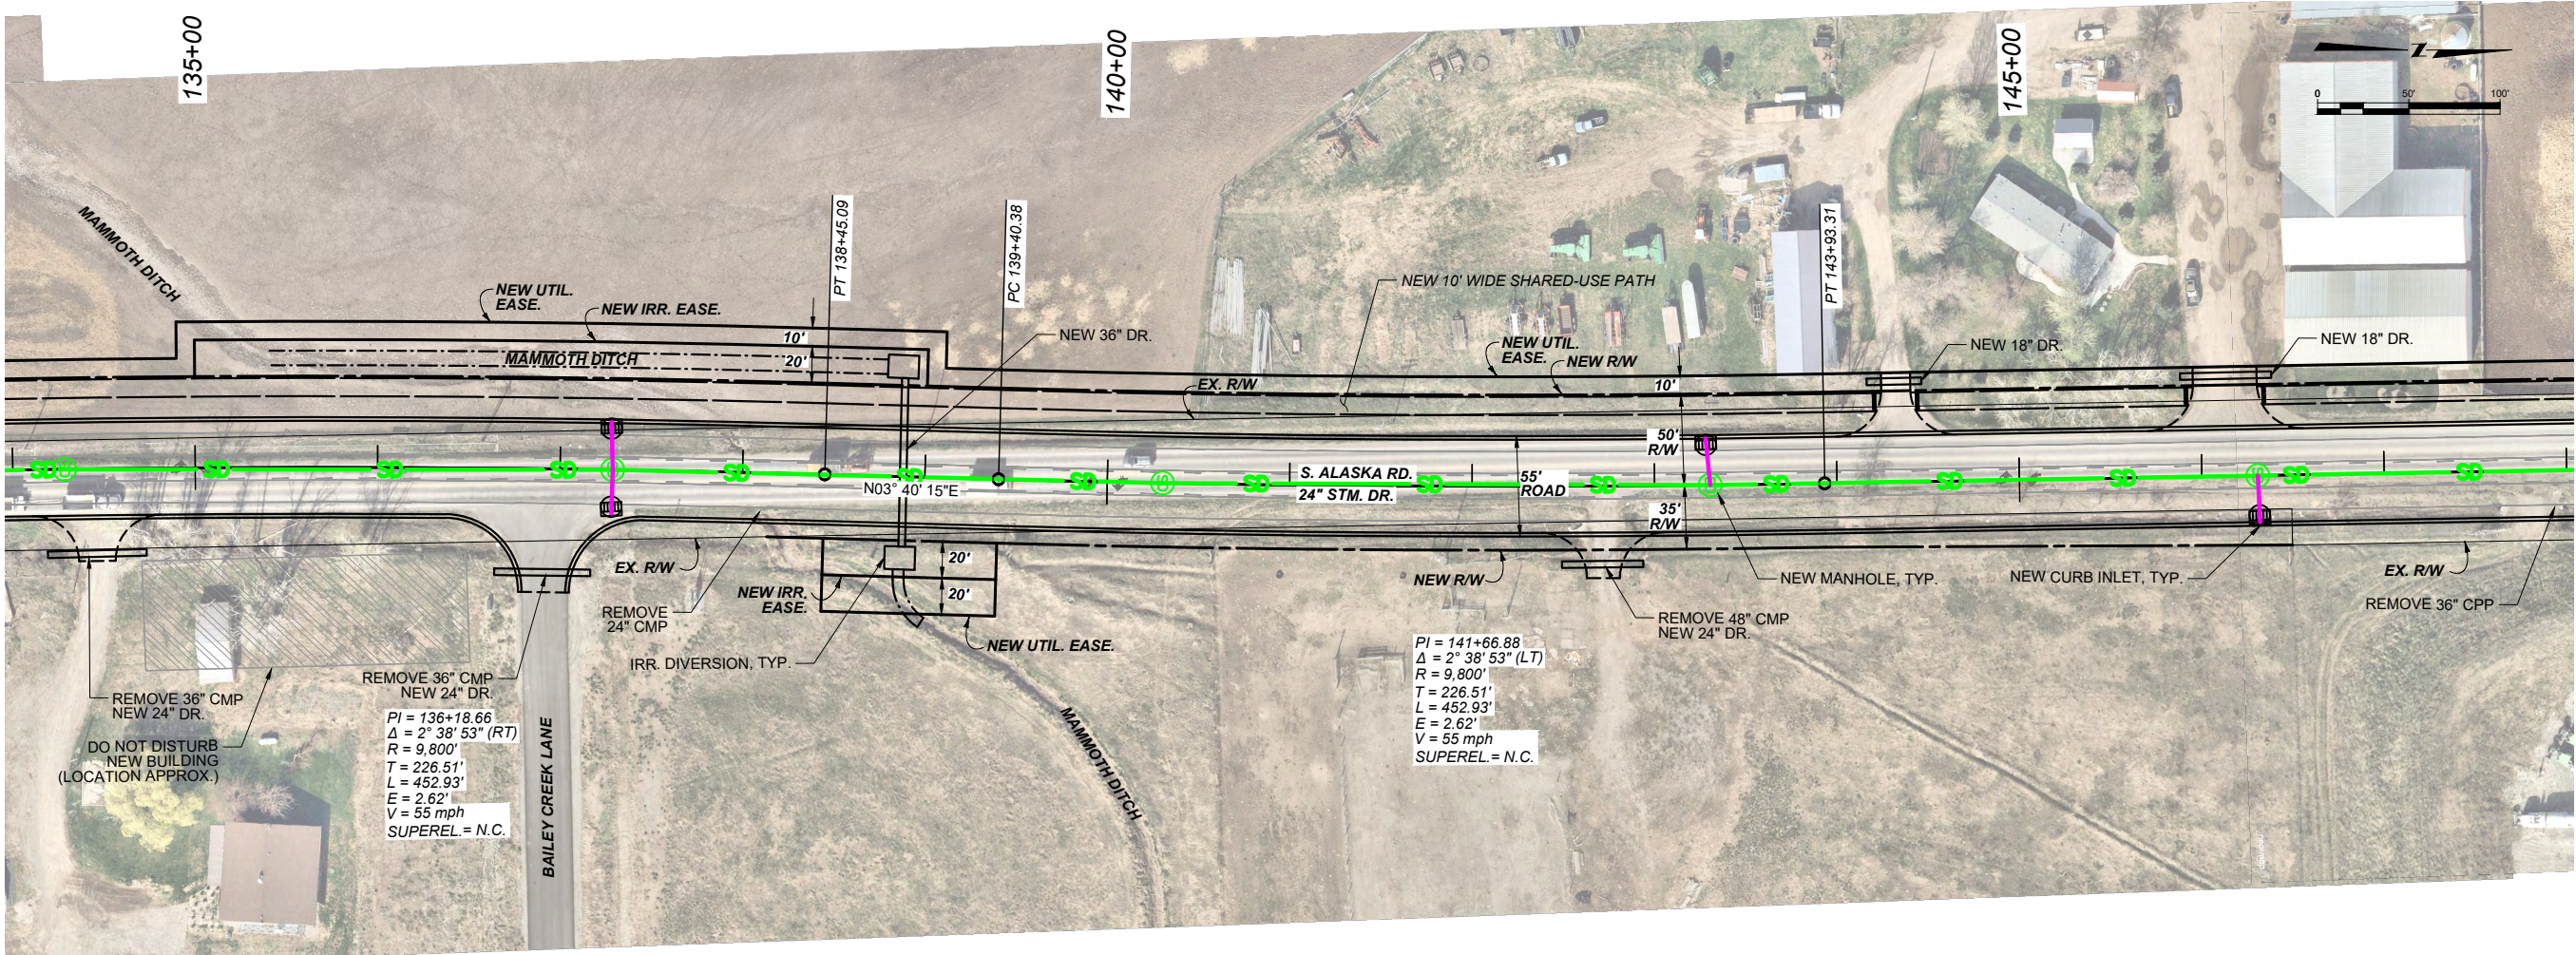

SHEET NO.



S-3

ALASKA ROAD
SIGNAL OPTION

 MONTANA Department of Transportation	PROJECT NAME		ALASKA ROAD	
	DESIGNED BY	###	COUNTY	GALLATIN COUNTY
	REVIEWED BY	###	PROJECT ID	
	CHECKED BY	###	UPN	
EXHIBITS		23602RDPLPSIG.DWG		
		4/22/2025 1:22 PM		

PRELIMINARY

SIGNAL OPTION

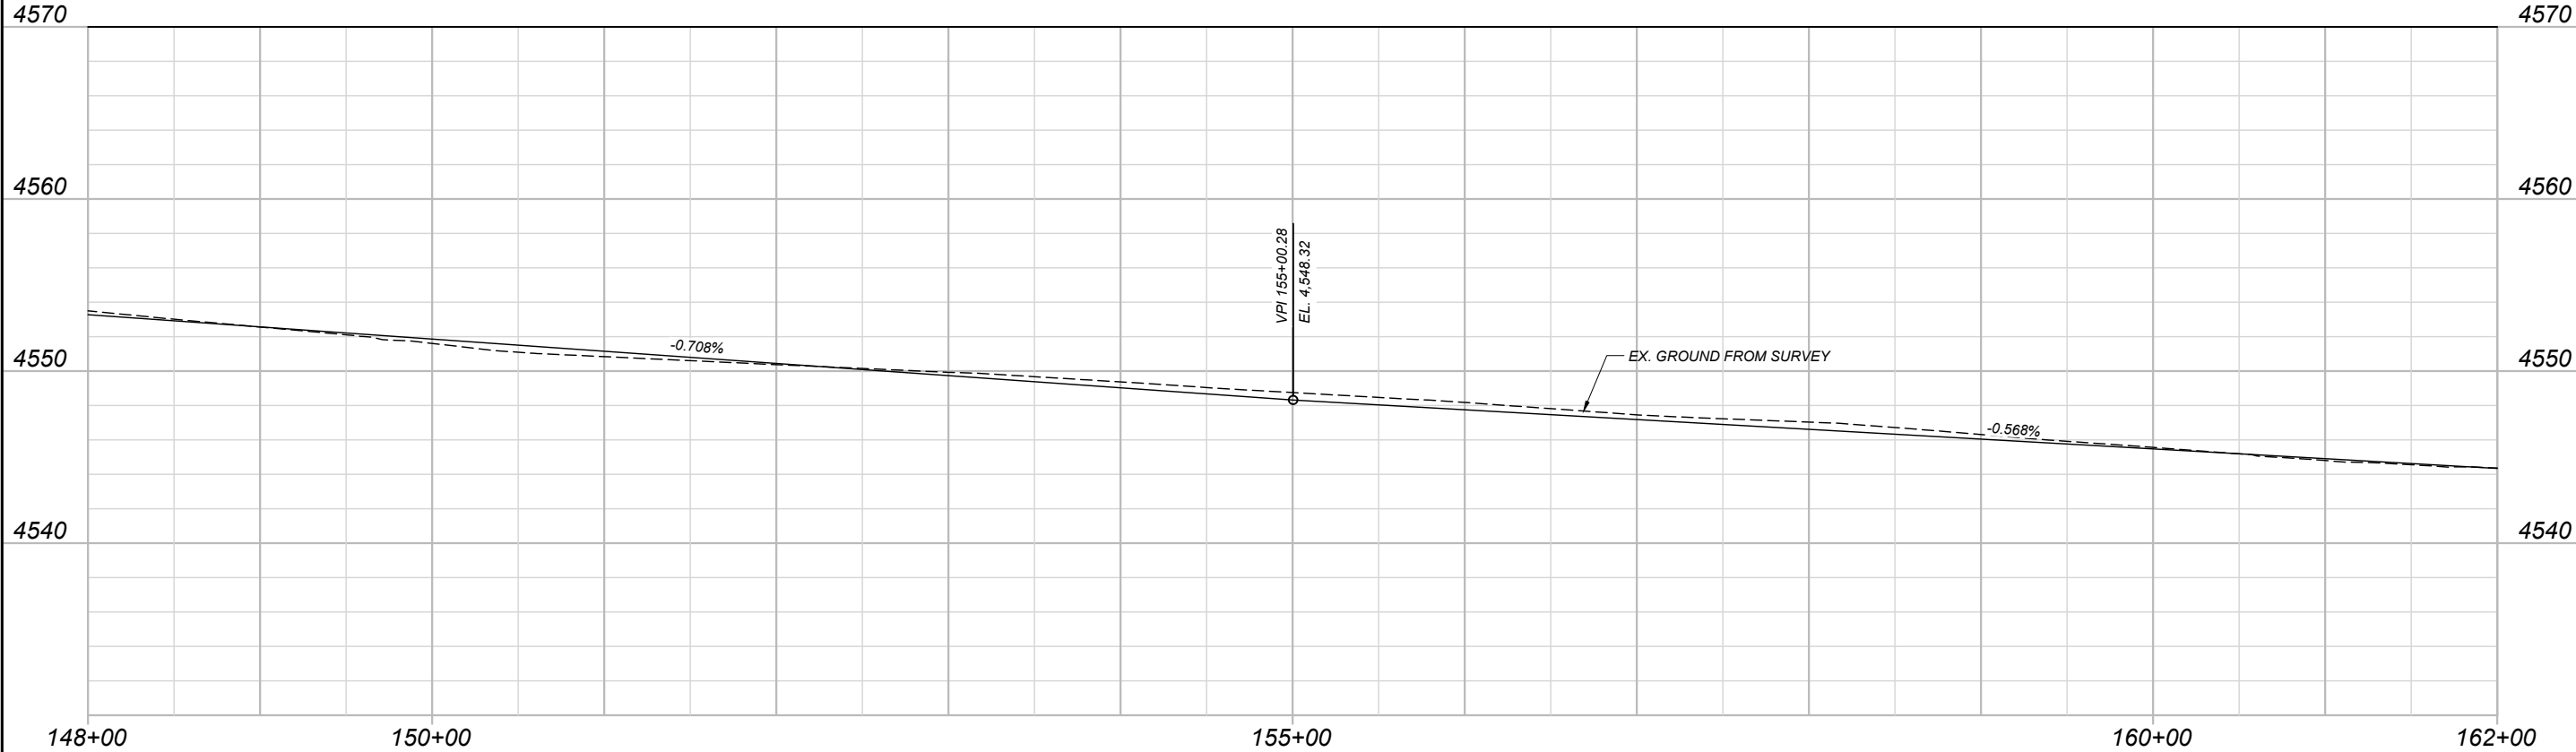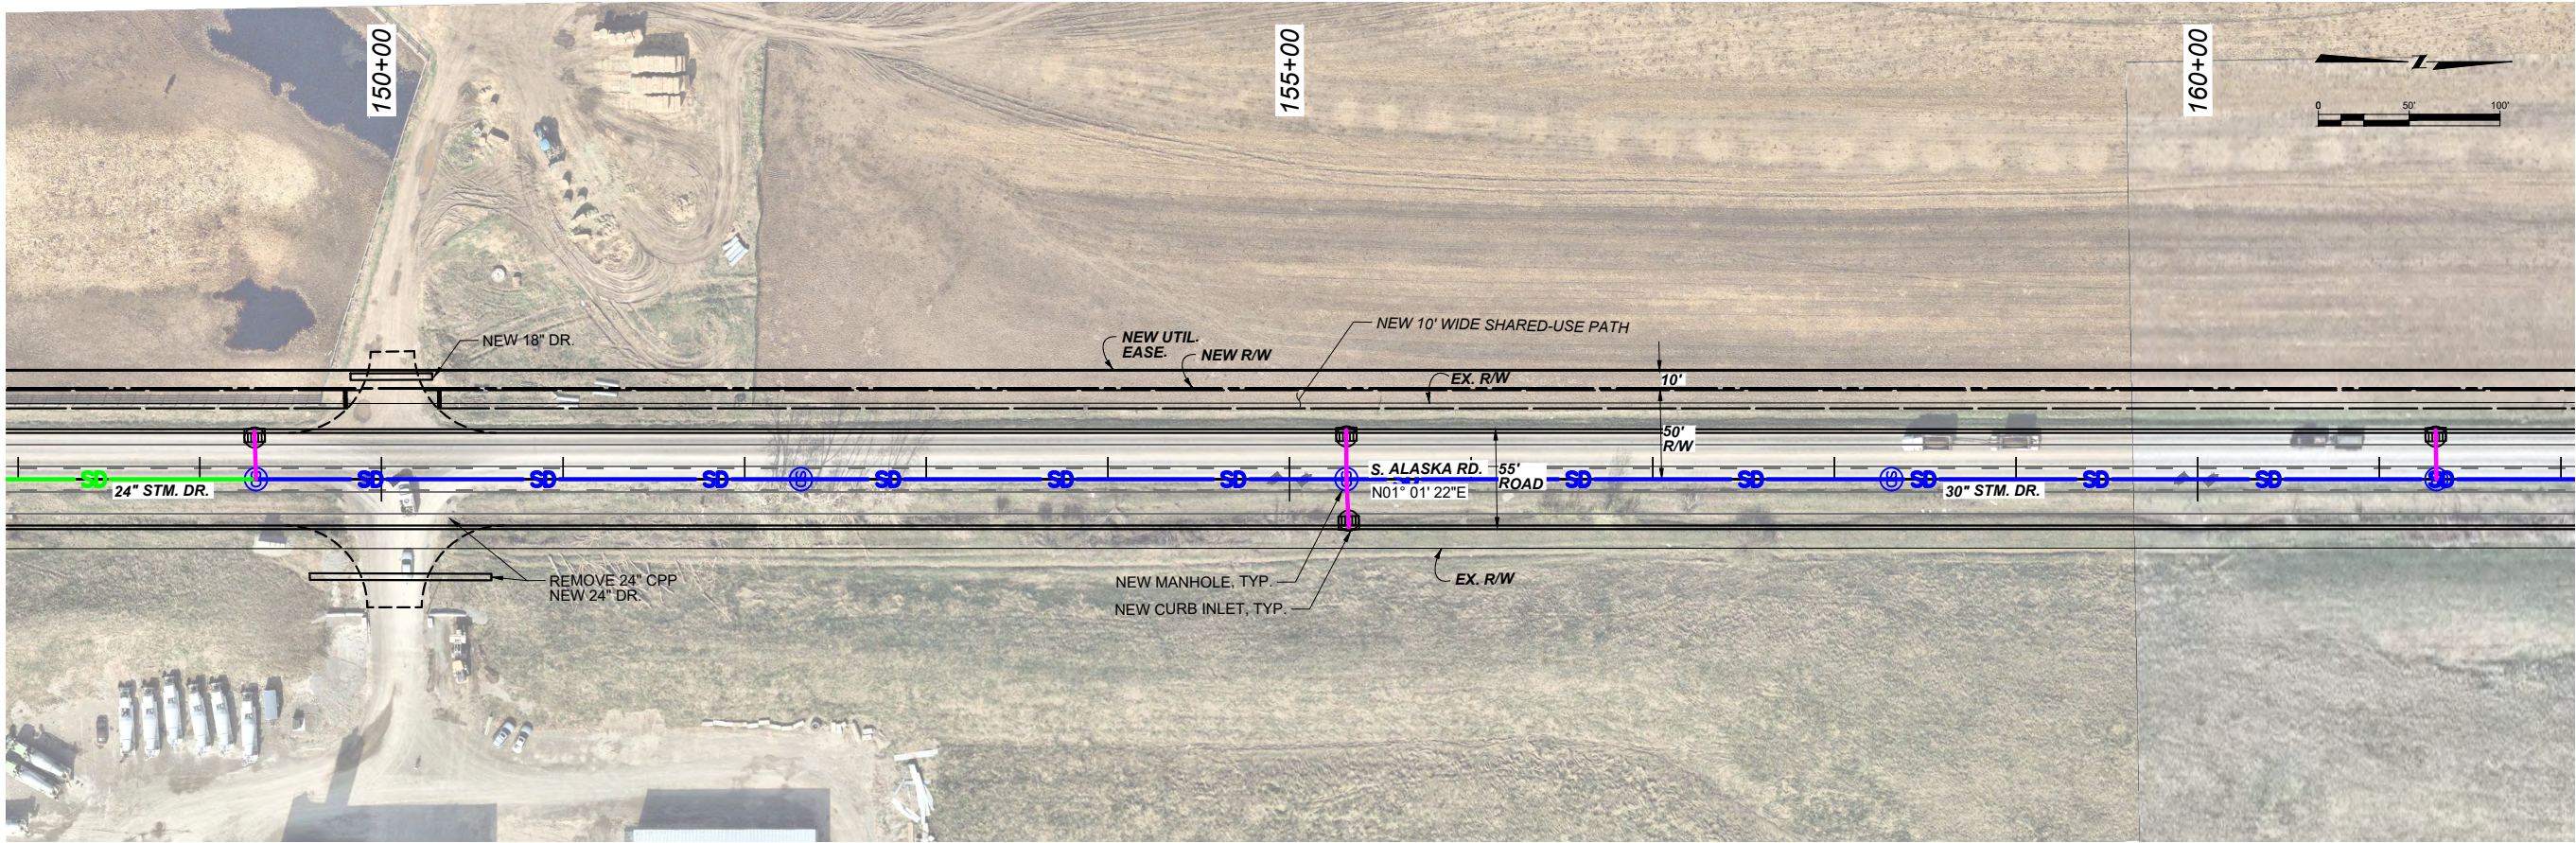

SHEET NO.

S-4

ALASKA ROAD
SIGNAL OPTION

ALASKA ROAD
GALLATIN COUNTY



PROJECT NAME
COUNTY
PROJECT ID
UPN

DESIGNED BY
REVIEWED BY
CHECKED BY
23602RDPLPSIG.DWG

MONTANA
Department of Transportation
EXHIBITS
4/22/2025 1:22 PM

PRELIMINARY

SIGNAL OPTION

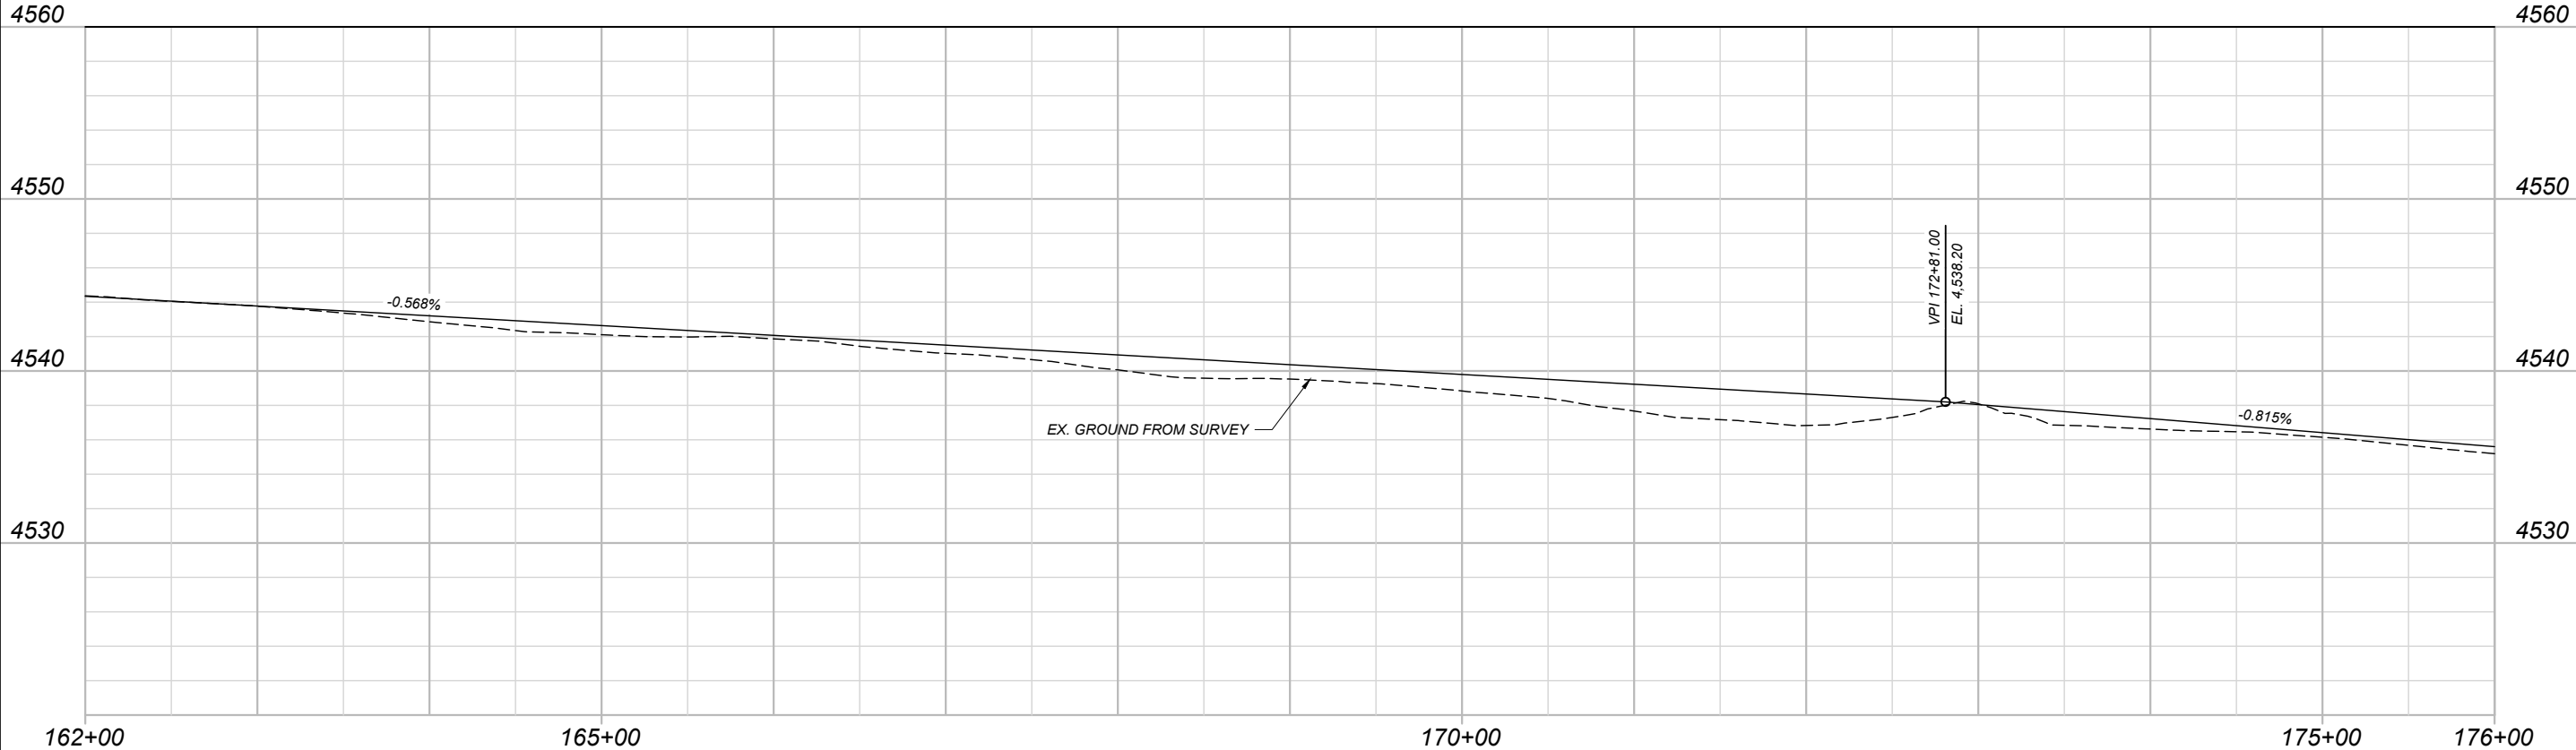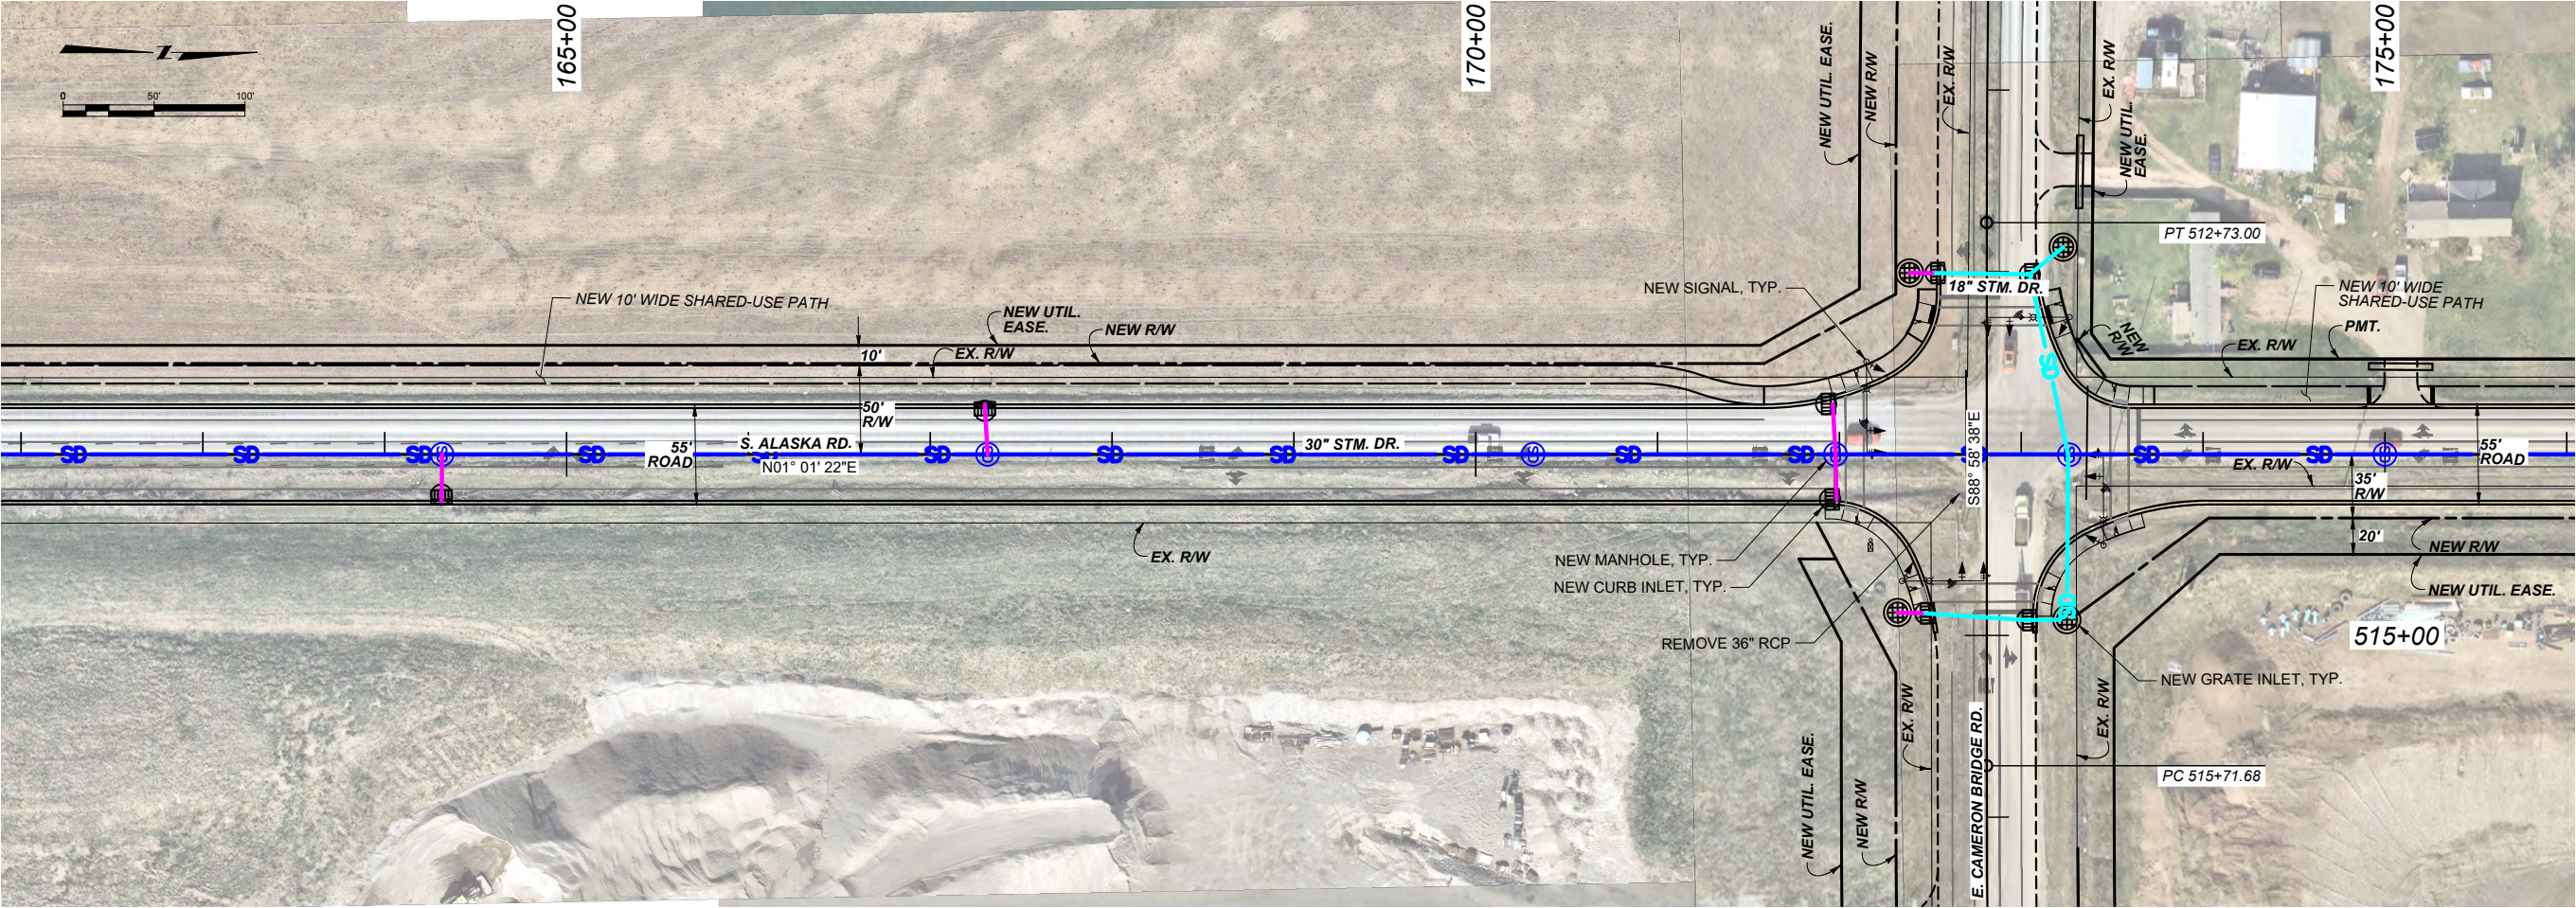

SHEET NO.

S-5

ALASKA ROAD
SIGNAL OPTION

ALASKA ROAD
GALLATIN COUNTY

PROJECT NAME

COUNTY

PROJECT ID

UPN

DESIGNED BY

REVIEWED BY

CHECKED BY

23602RDPLPSIG.DWG



MONTANA
Department of Transportation

EXHIBITS

4/22/2025 1:22 PM

PRELIMINARY

SIGNAL OPTION

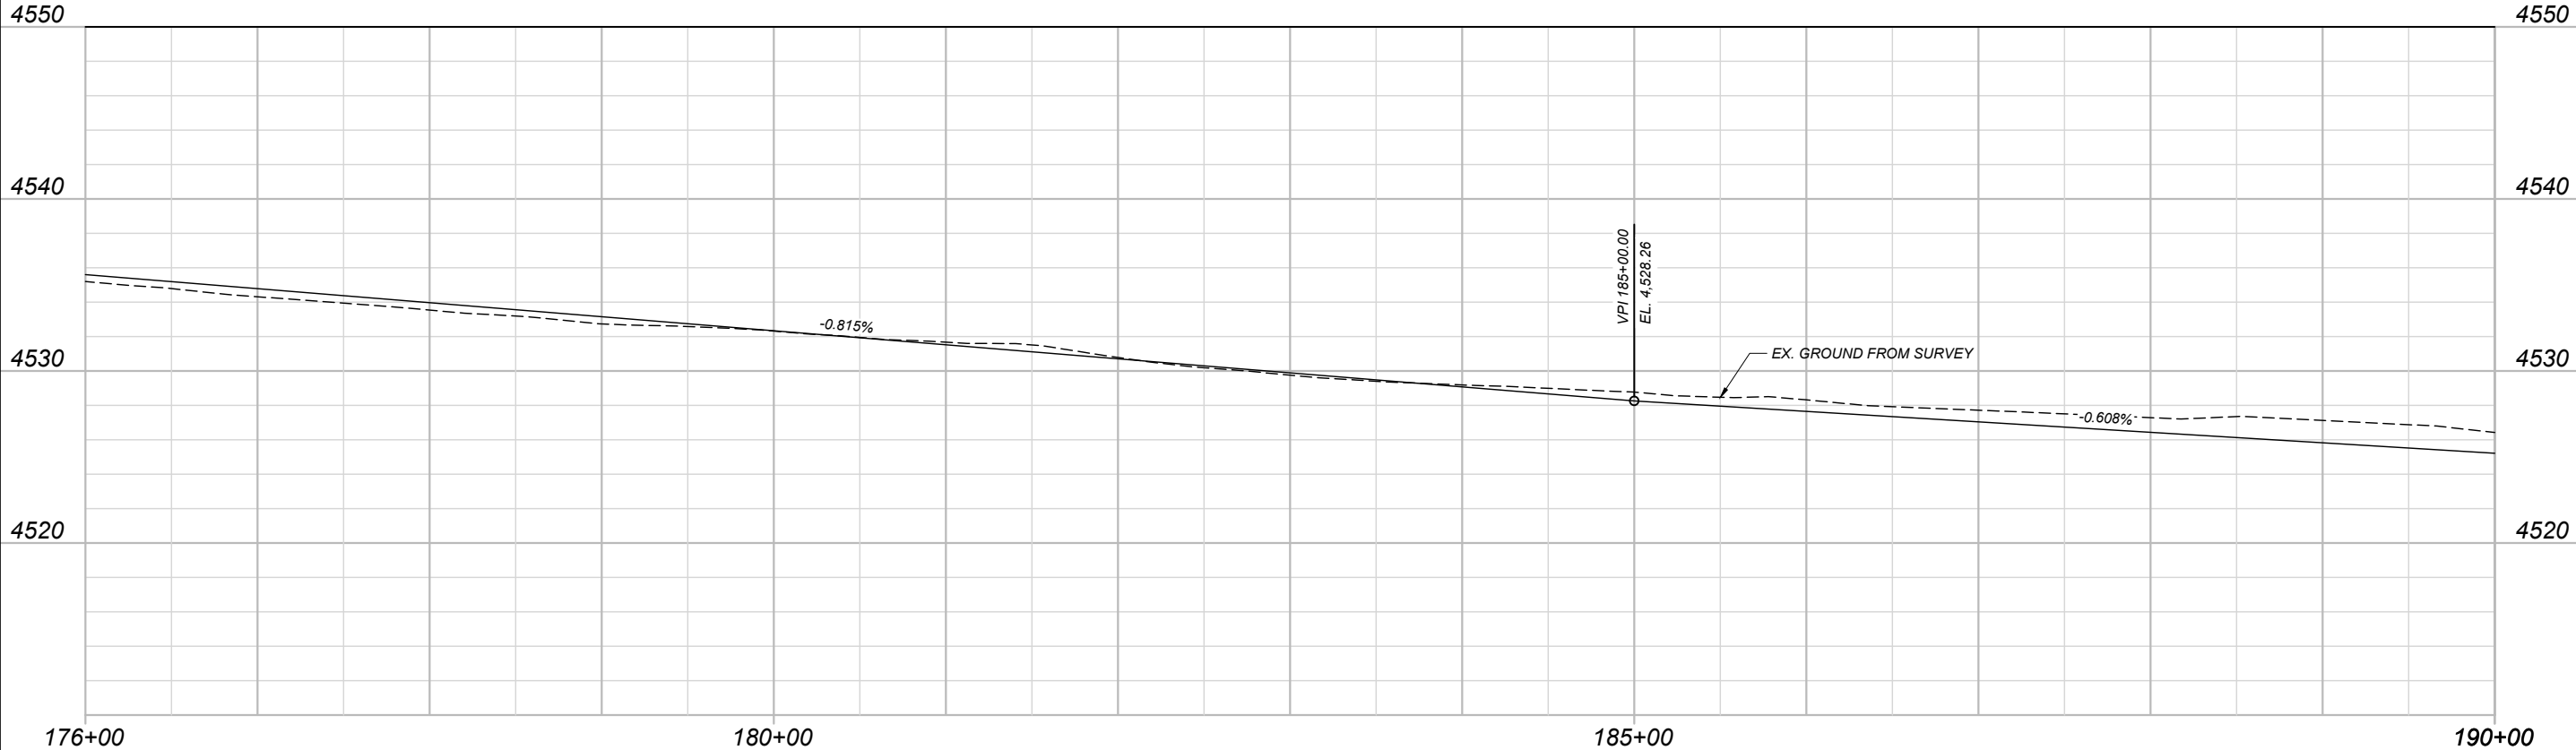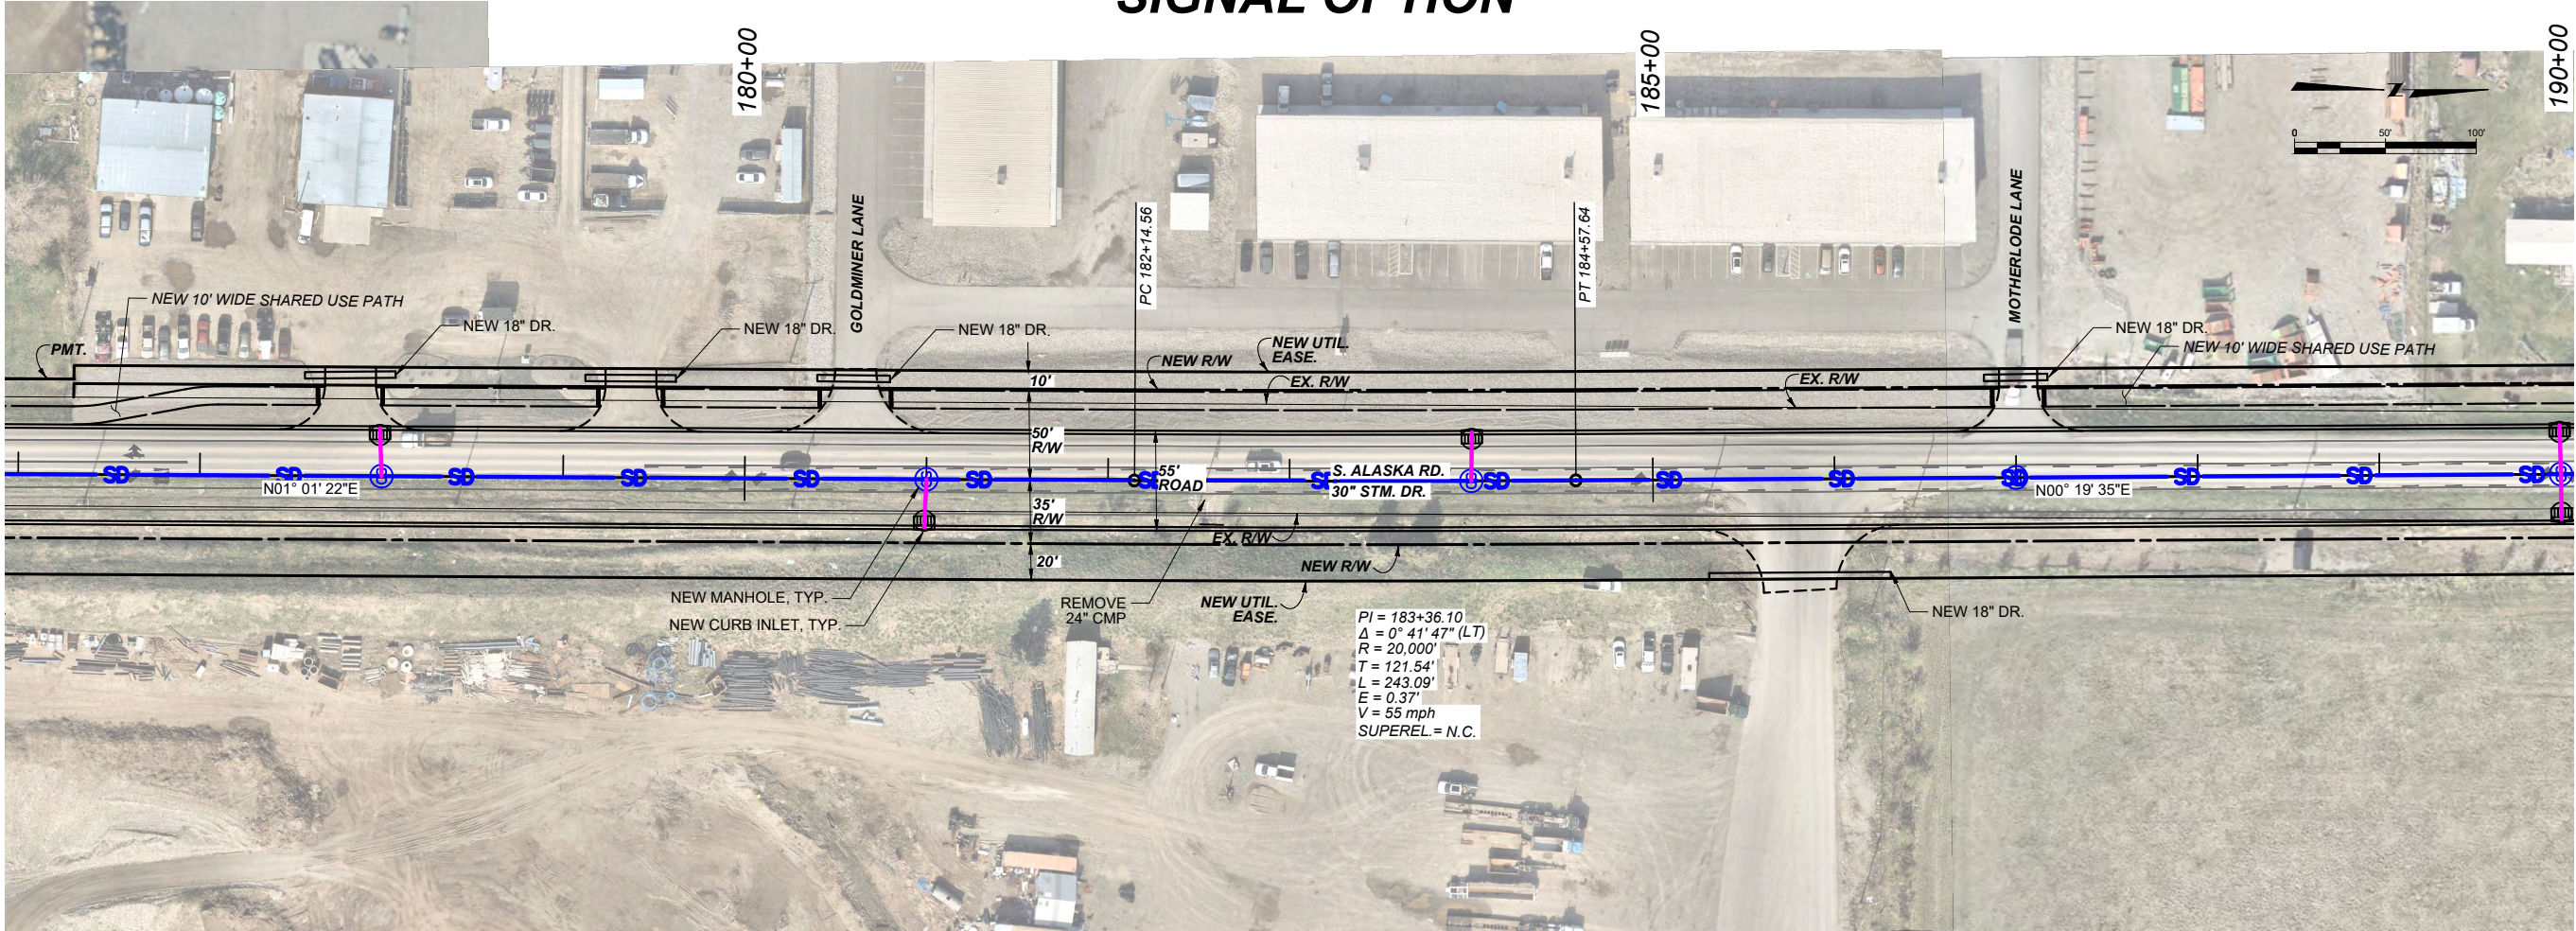

SHEET NO.

S-6

ALASKA ROAD
SIGNAL OPTION

ALASKA ROAD
GALLATIN COUNTY

PROJECT NAME
COUNTY
PROJECT ID
UPN

DESIGNED BY
REVIEWED BY
CHECKED BY

MONTANA
Department of Transportation
EXHIBITS
4/22/2025 1:22 PM



PRELIMINARY

SIGNAL OPTION

SHEET NO.

S-7

ALASKA ROAD
SIGNAL OPTION

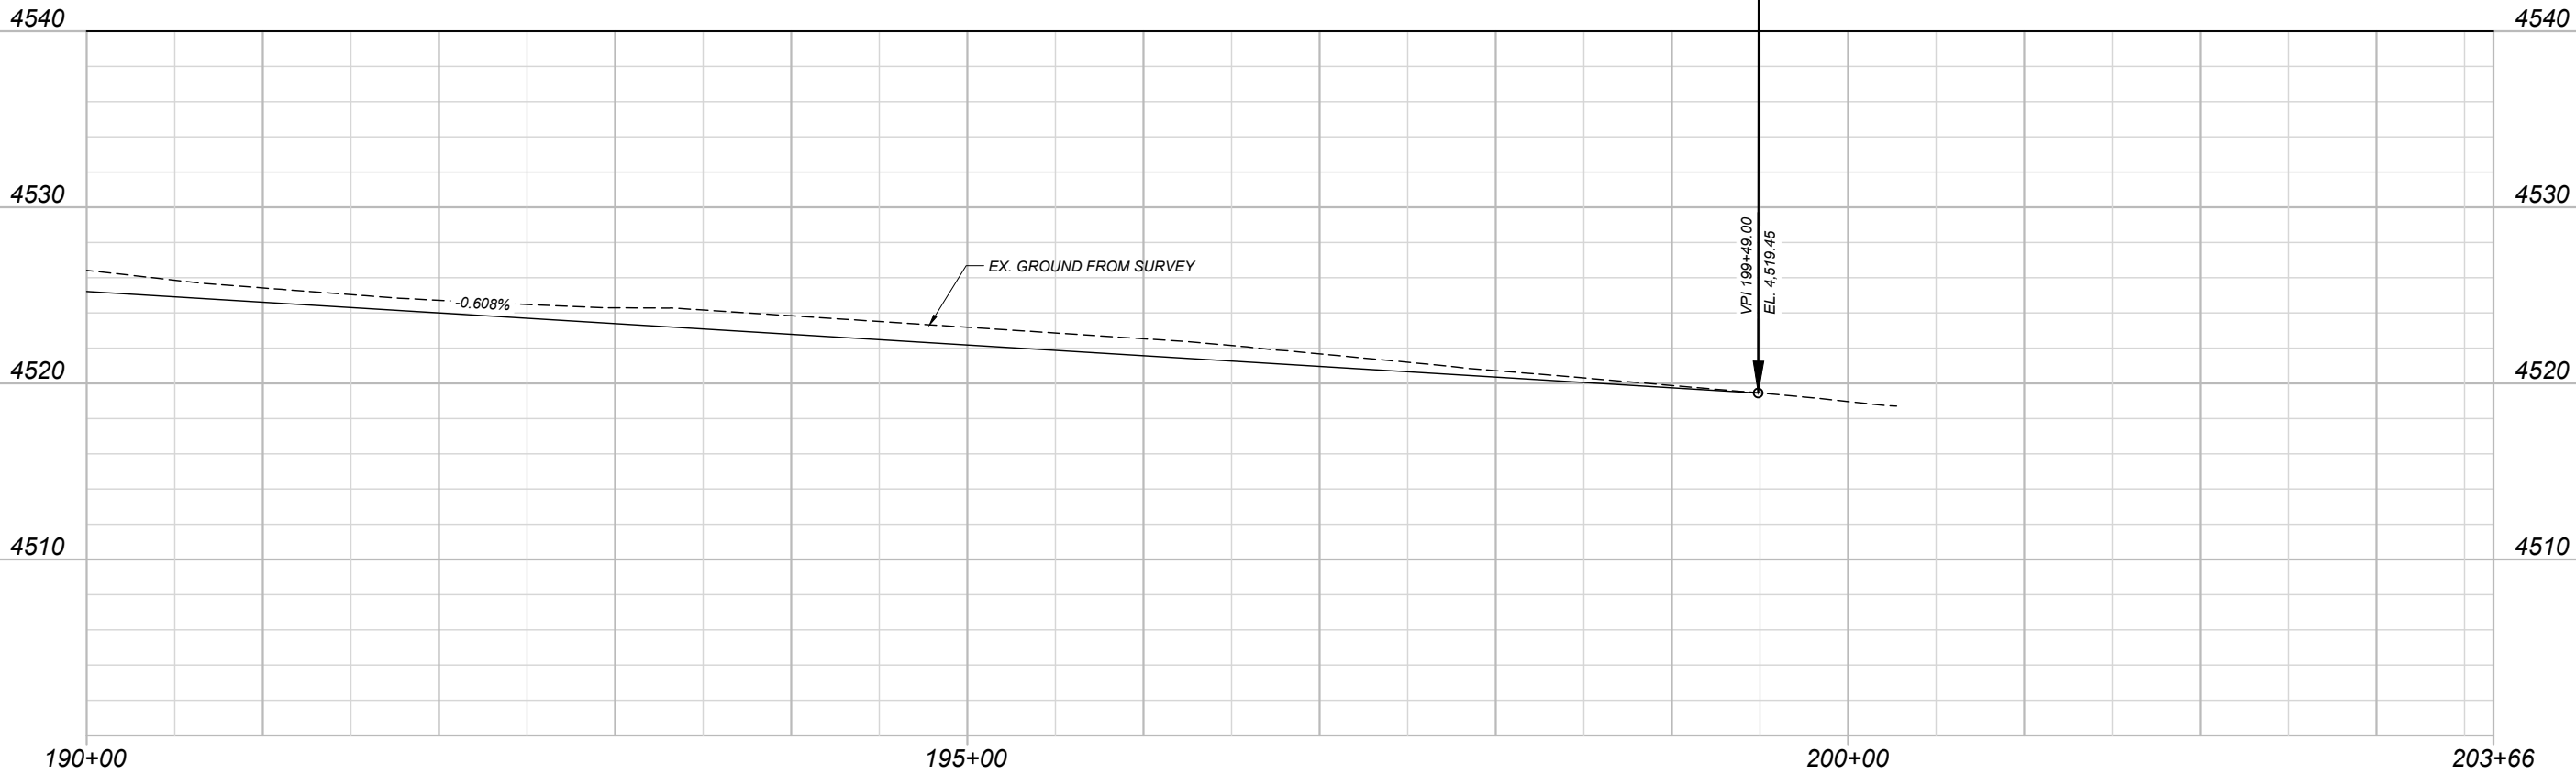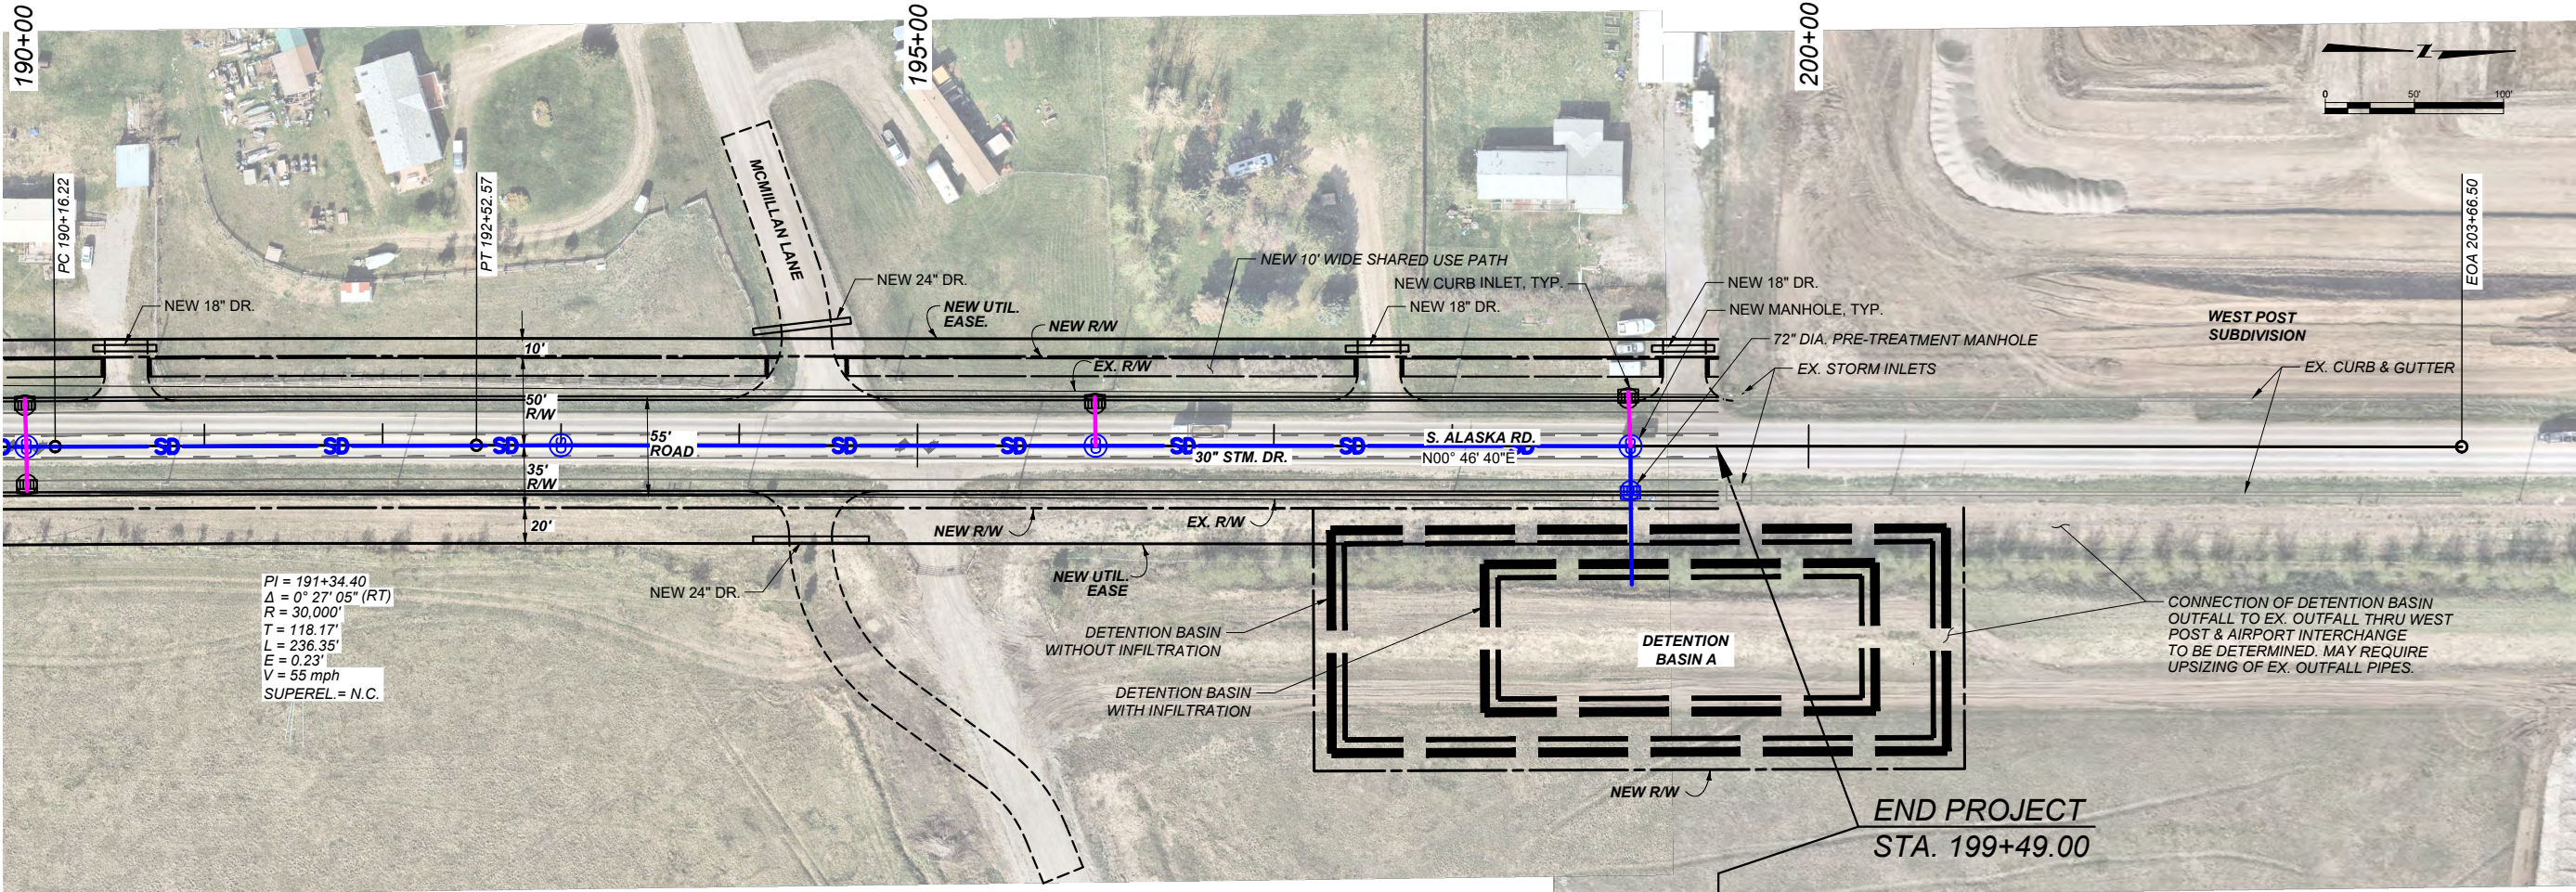

 MONTANA Department of Transportation	PROJECT NAME		ALASKA ROAD	
	COUNTY		GALLATIN COUNTY	
	PROJECT ID		UPN	
	EXHIBITS		23602RDPLPSIG.DWG	
DESIGNED BY		###	4/22/2025 1:22 PM	
REVIEWED BY		###		
CHECKED BY		###		



PRELIMINARY

SIGNAL OPTION

SHEET NO.

S-8



VALLEY CENTER ROAD
SIGNAL OPTION

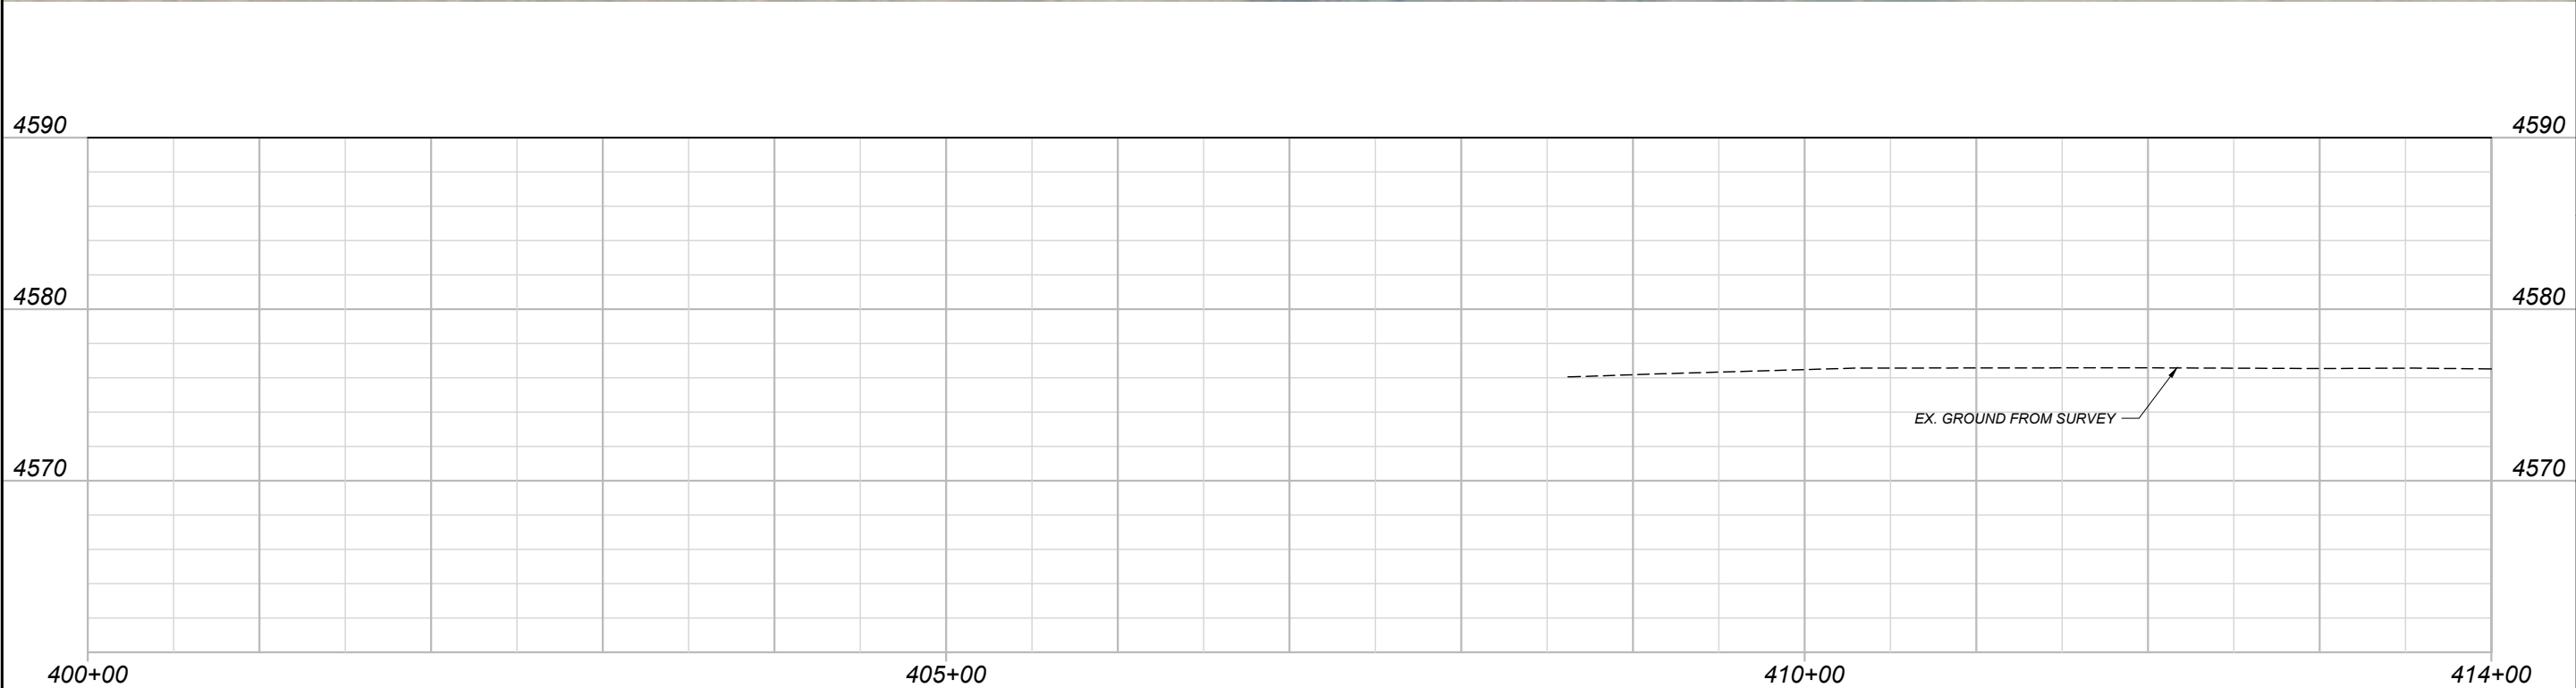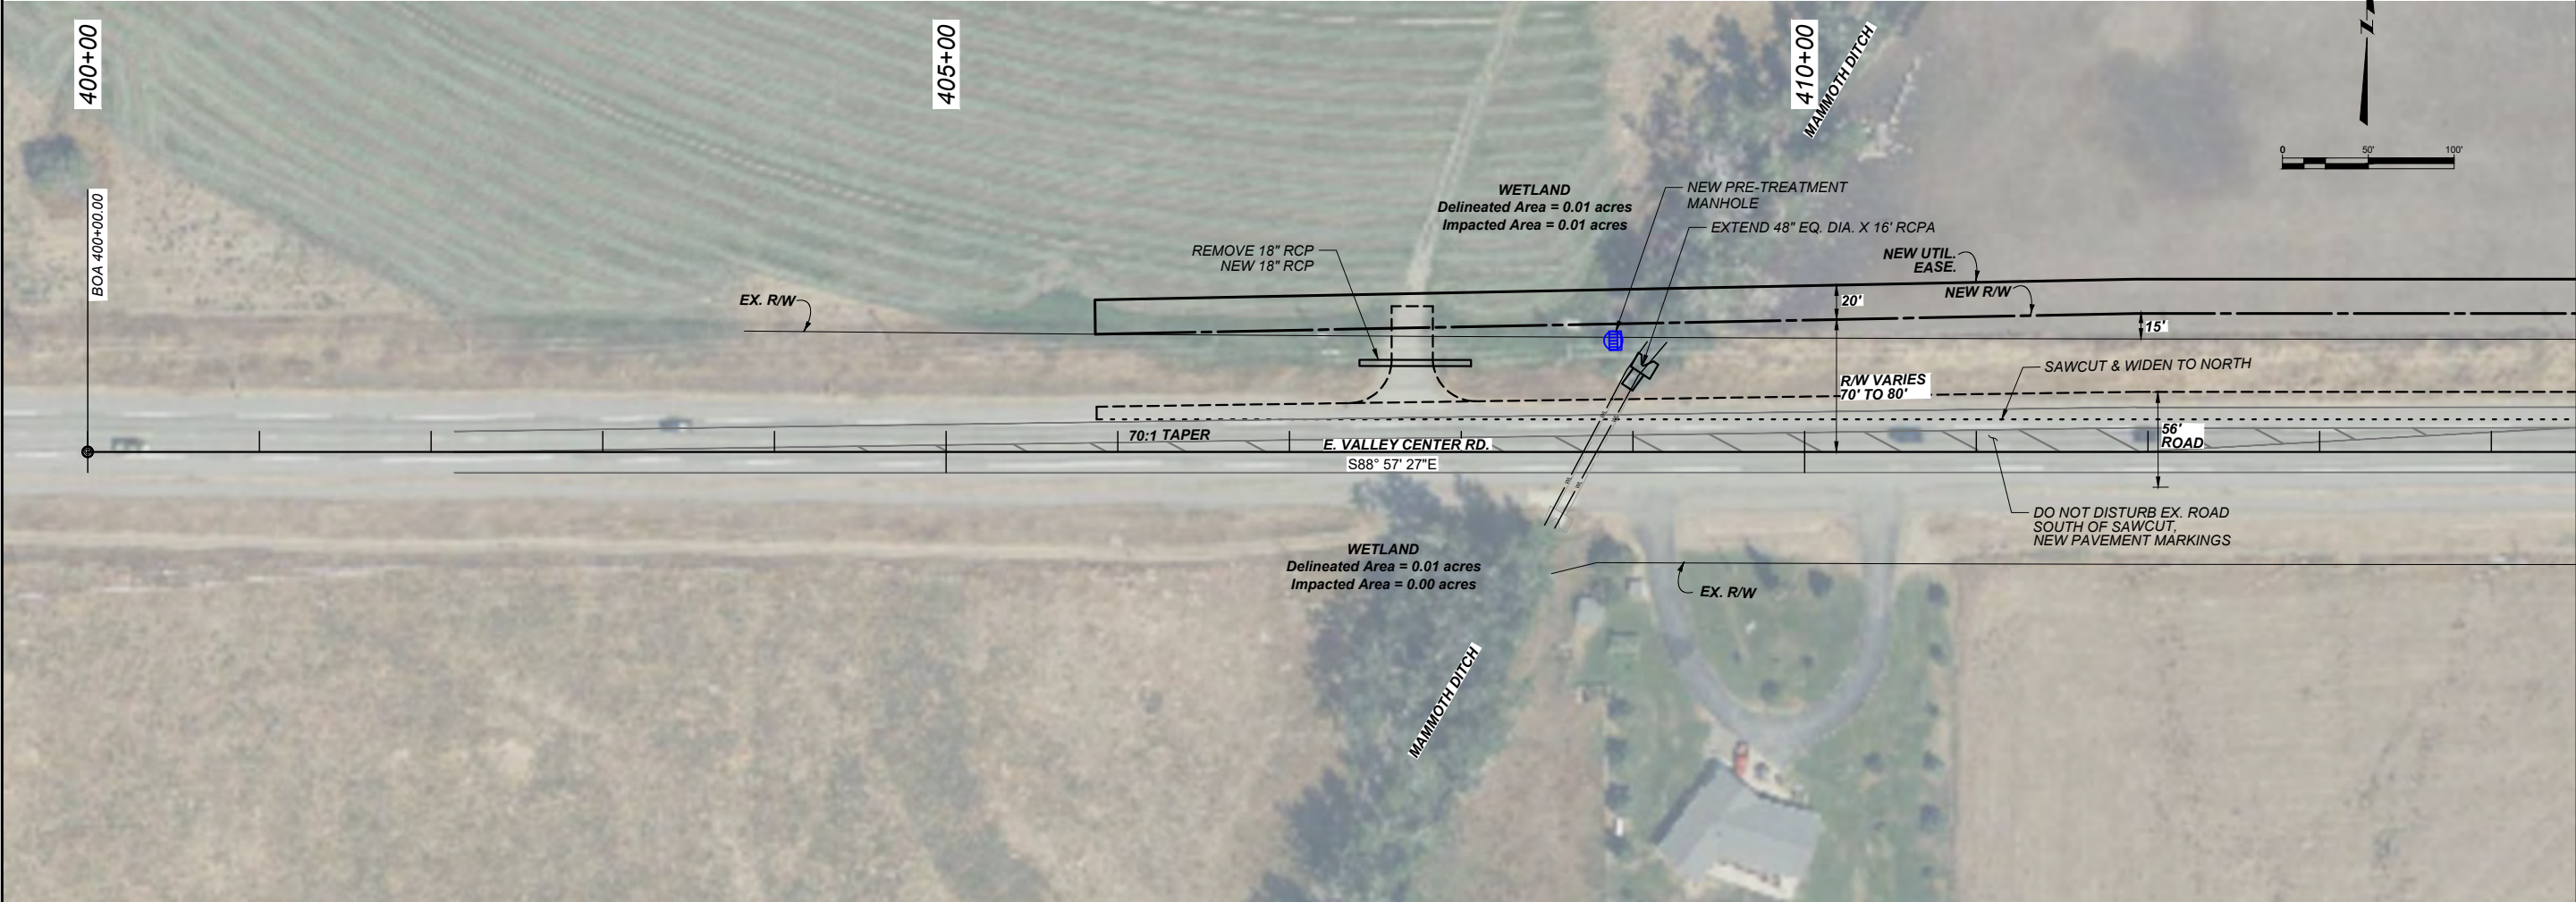

 MONTANA Department of Transportation	PROJECT NAME		ALASKA ROAD	
	COUNTY		GALLATIN	
	PROJECT ID		###	
	UPN		UPN	
 EXHIBITS	DESIGNED BY	SV	DEC. 2024	23602RDPLPSIG.DWG
	REVIEWED BY	###	###	
	CHECKED BY	AG	DEC. 2024	
	4/22/2025 1:22 PM			

PRELIMINARY

SIGNAL OPTION

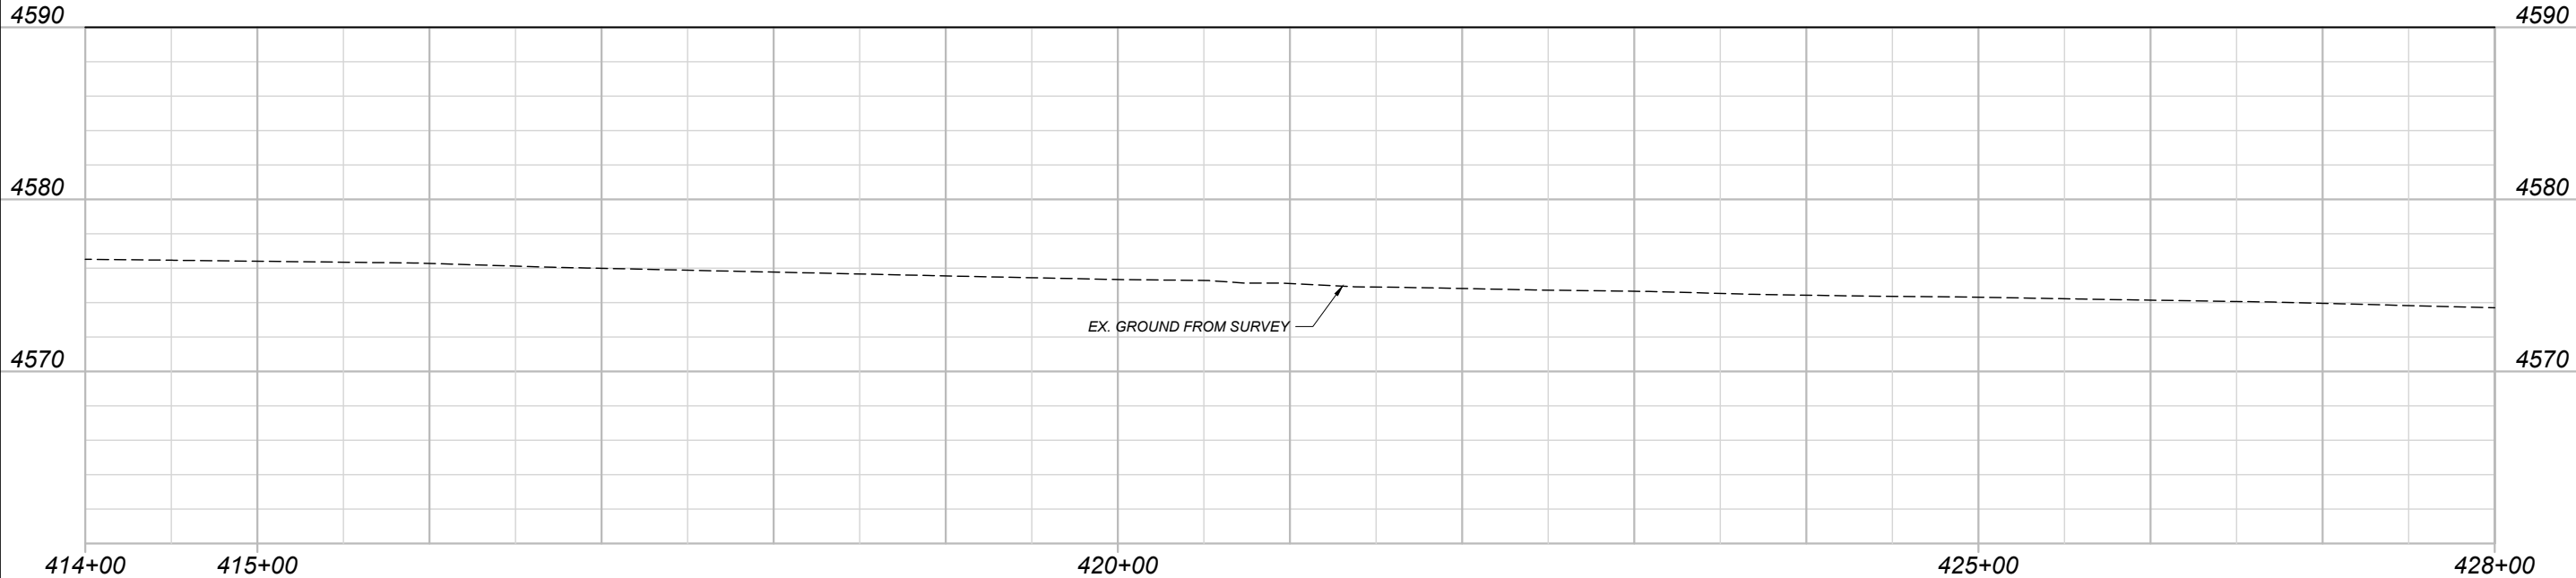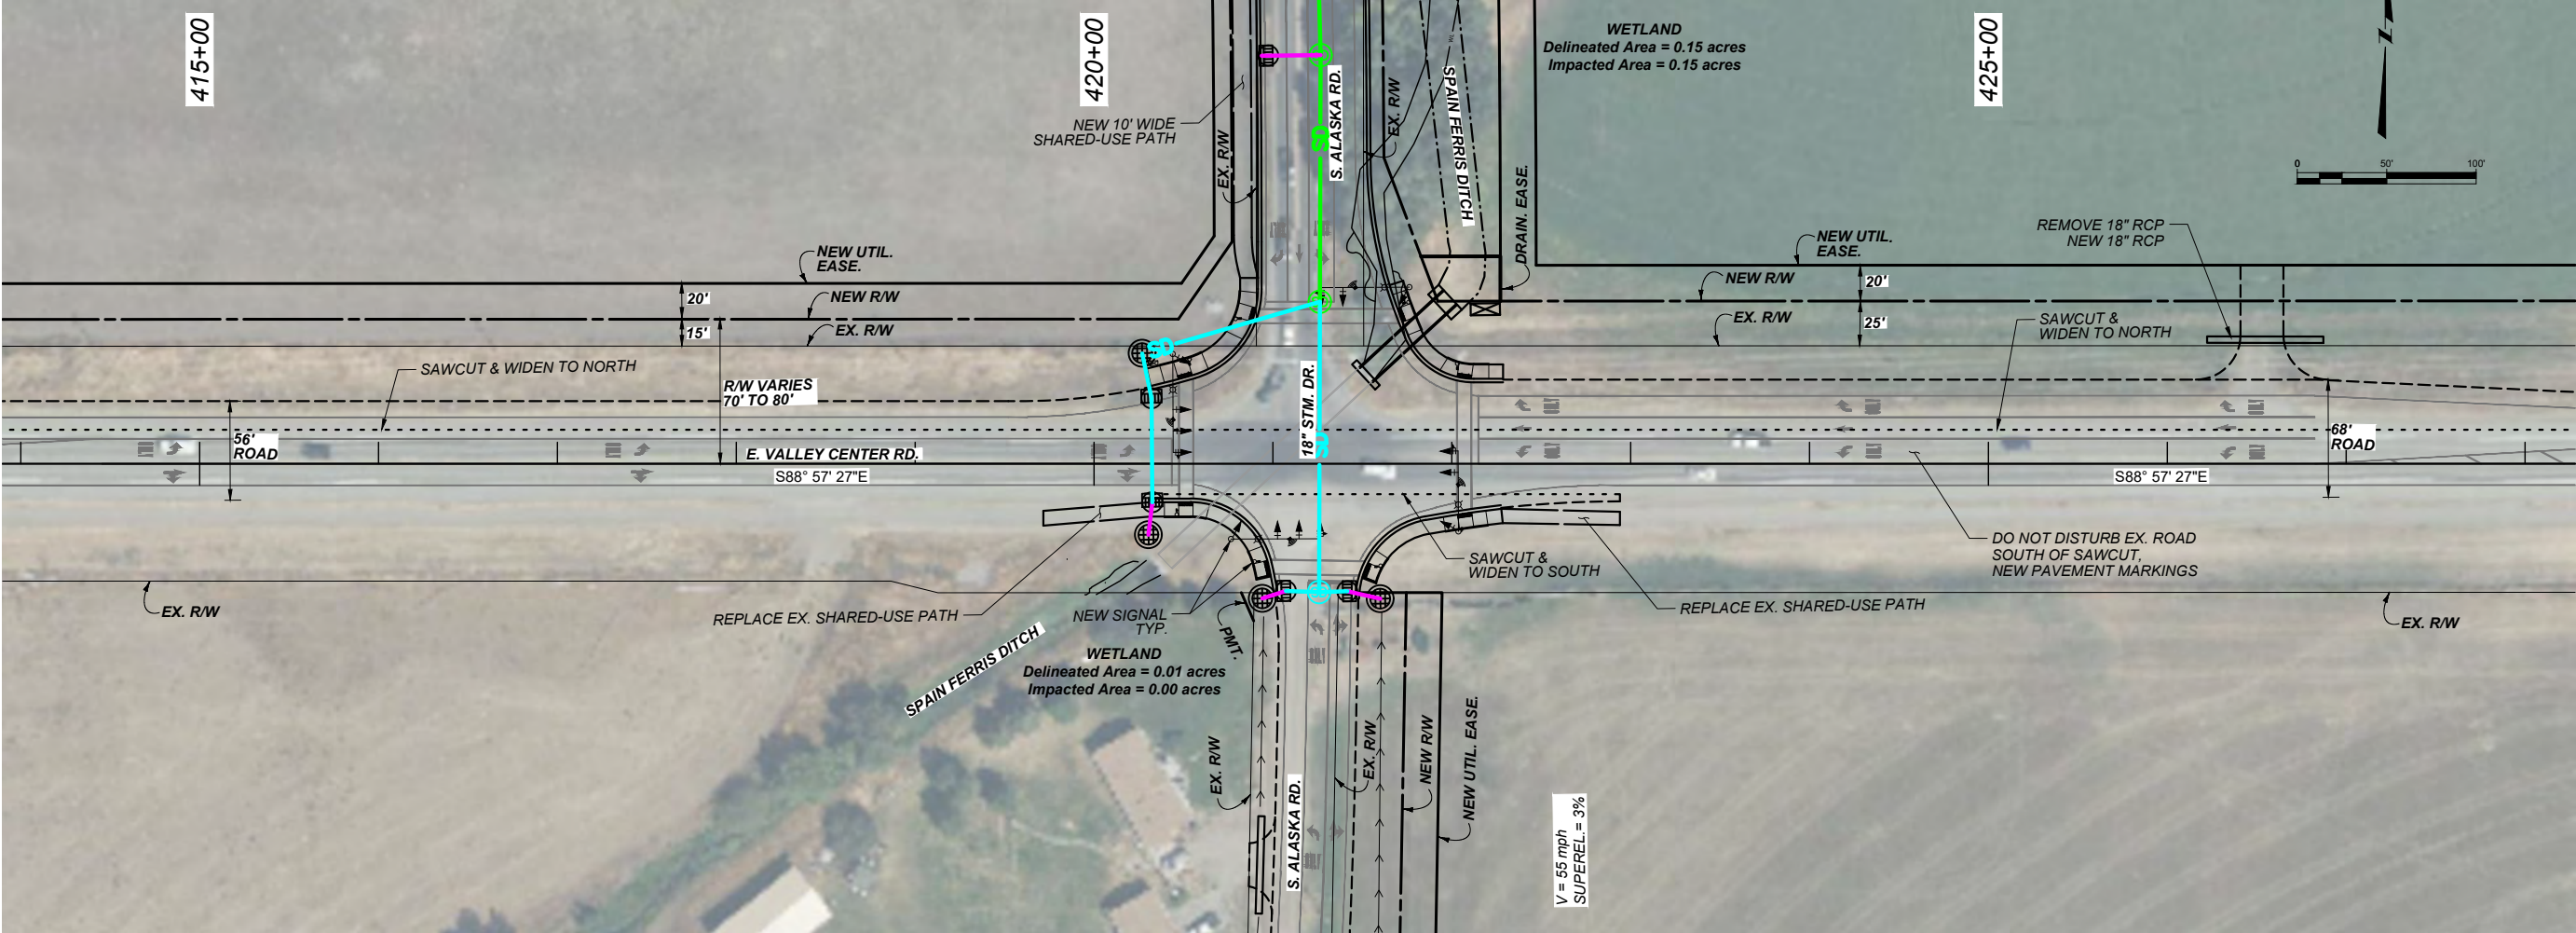

SHEET NO.

6-9

**VALLEY CENTER ROAD
SIGNAL OPTION**

ALASKA ROAD

GALLATIN

COUNTY

PROJECT ID

;

REVIEWED BY	##
-------------	----

1

REVIEWED BY

#####	CHECKED BY
-------	------------

SV

1

#	
---	--



MONTANA
Department of Transportation

M

4/22/2025 1:22 PM

PRELIMINARY

SIGNAL OPTION

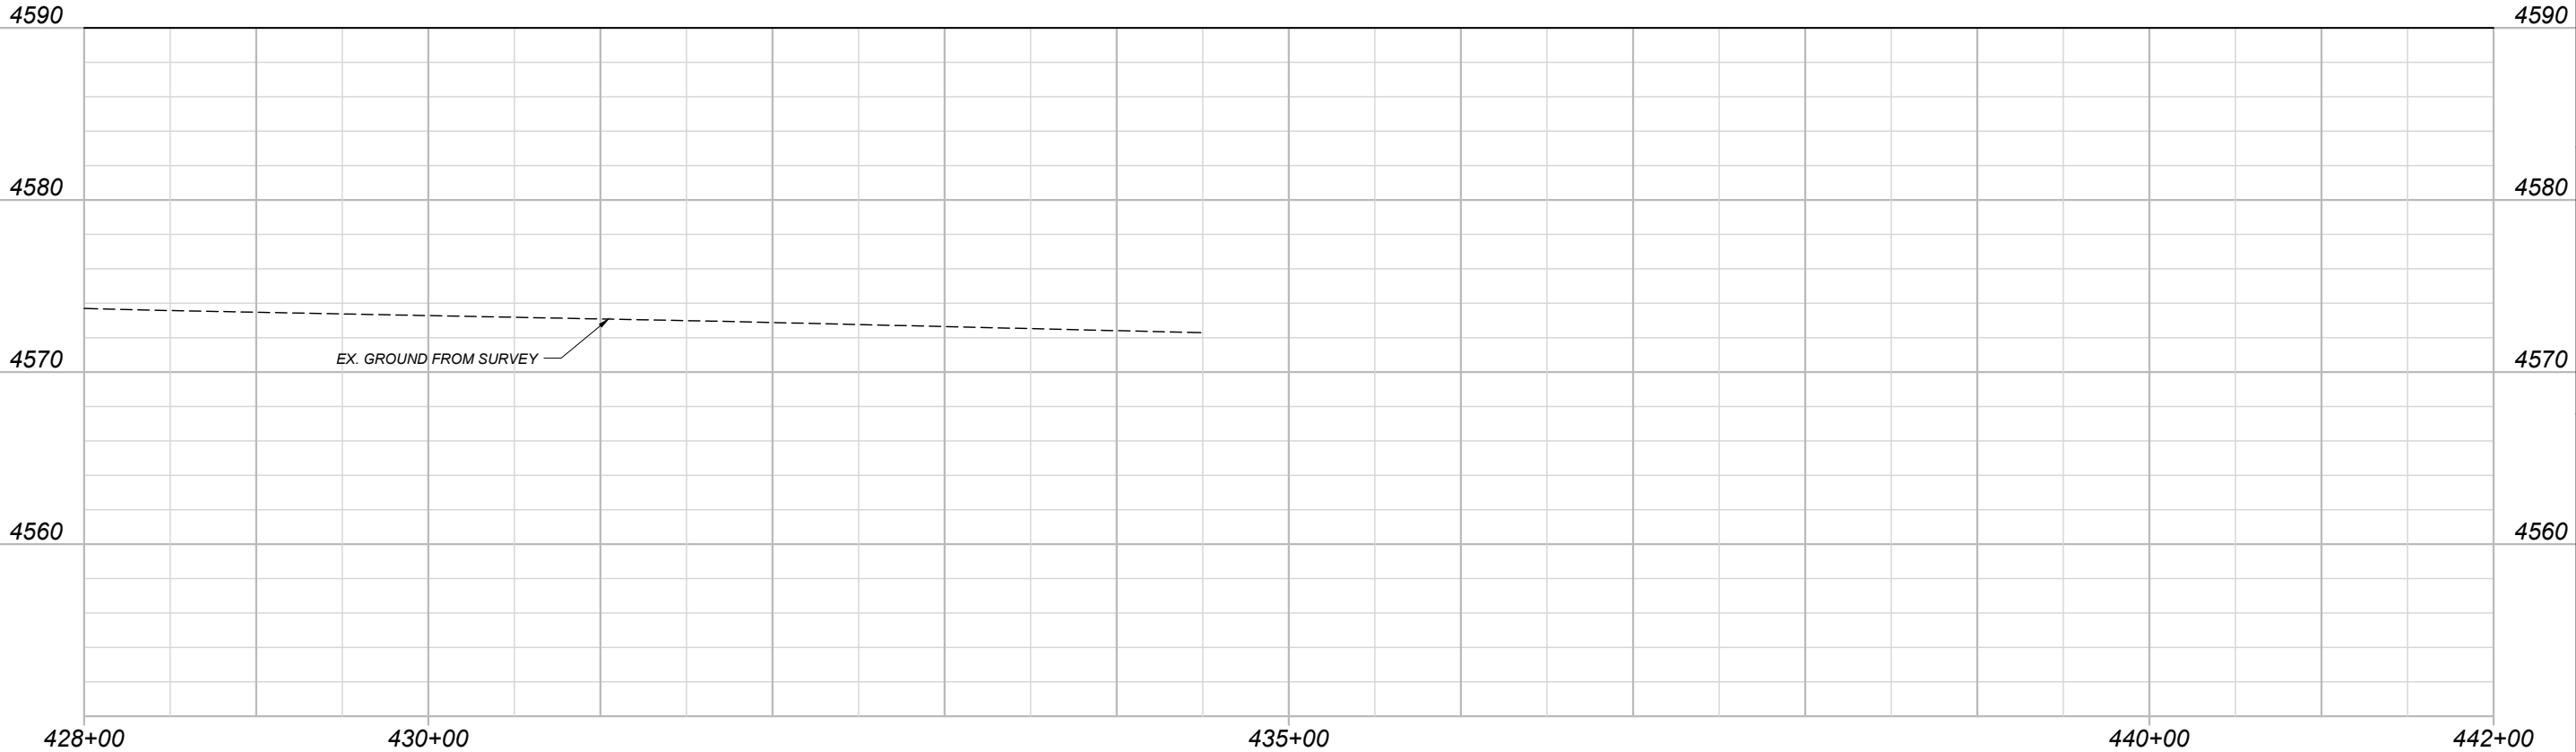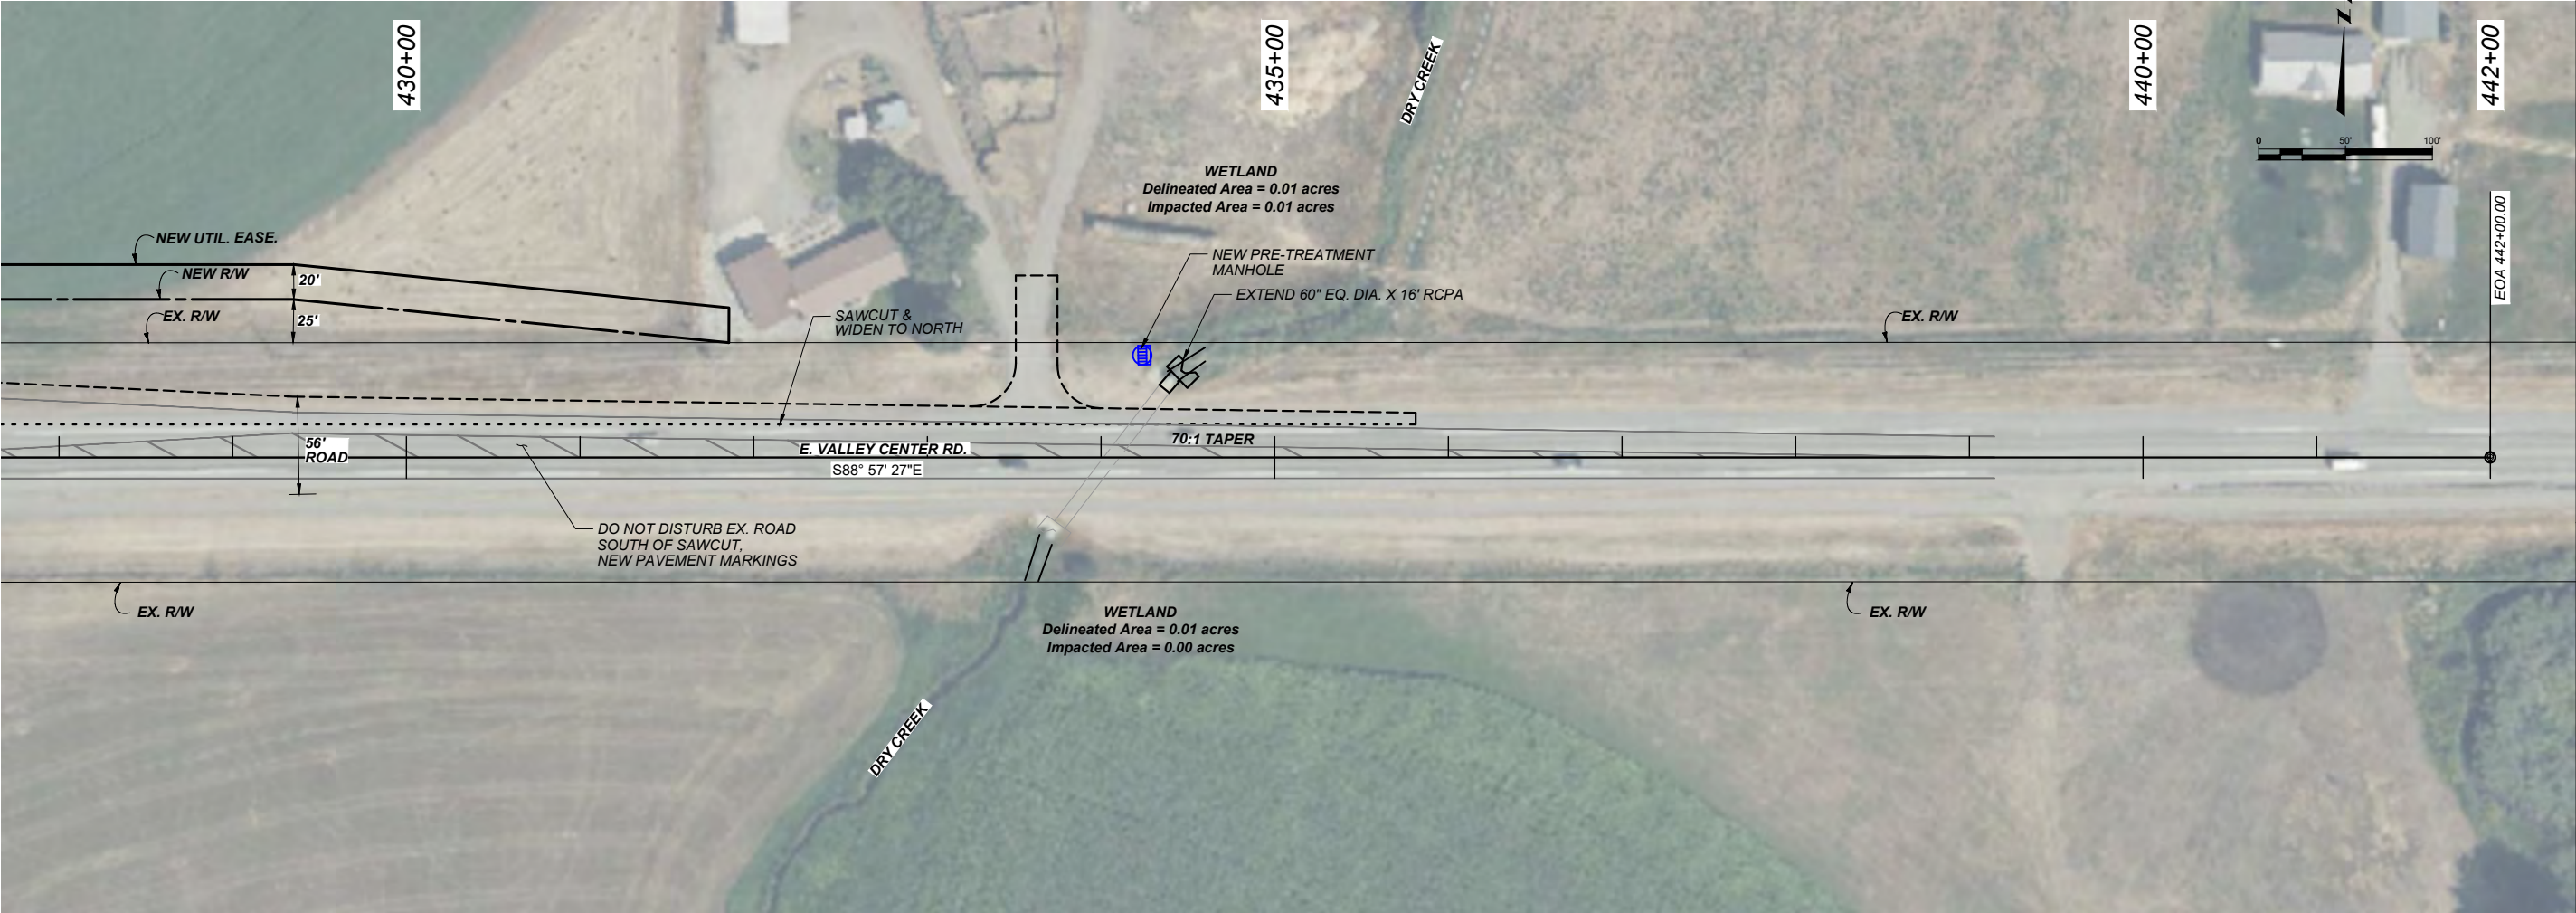

SHEET NO.

S-10

VALLEY CENTER ROAD
SIGNAL OPTION

ALASKA ROAD

GALLATIN

PROJECT NAME

COUNTY

PROJECT ID

UPN

DESIGNED BY

SV

DEC. 2024

REVIEWED BY

###

###

CHECKED BY

AG

DEC. 2024

23602RDPLPSIG.DWG



MONTANA
Department of Transportation

EXHIBITS

4/22/2025 1:22 PM

PRELIMINARY

SIGNAL OPTION

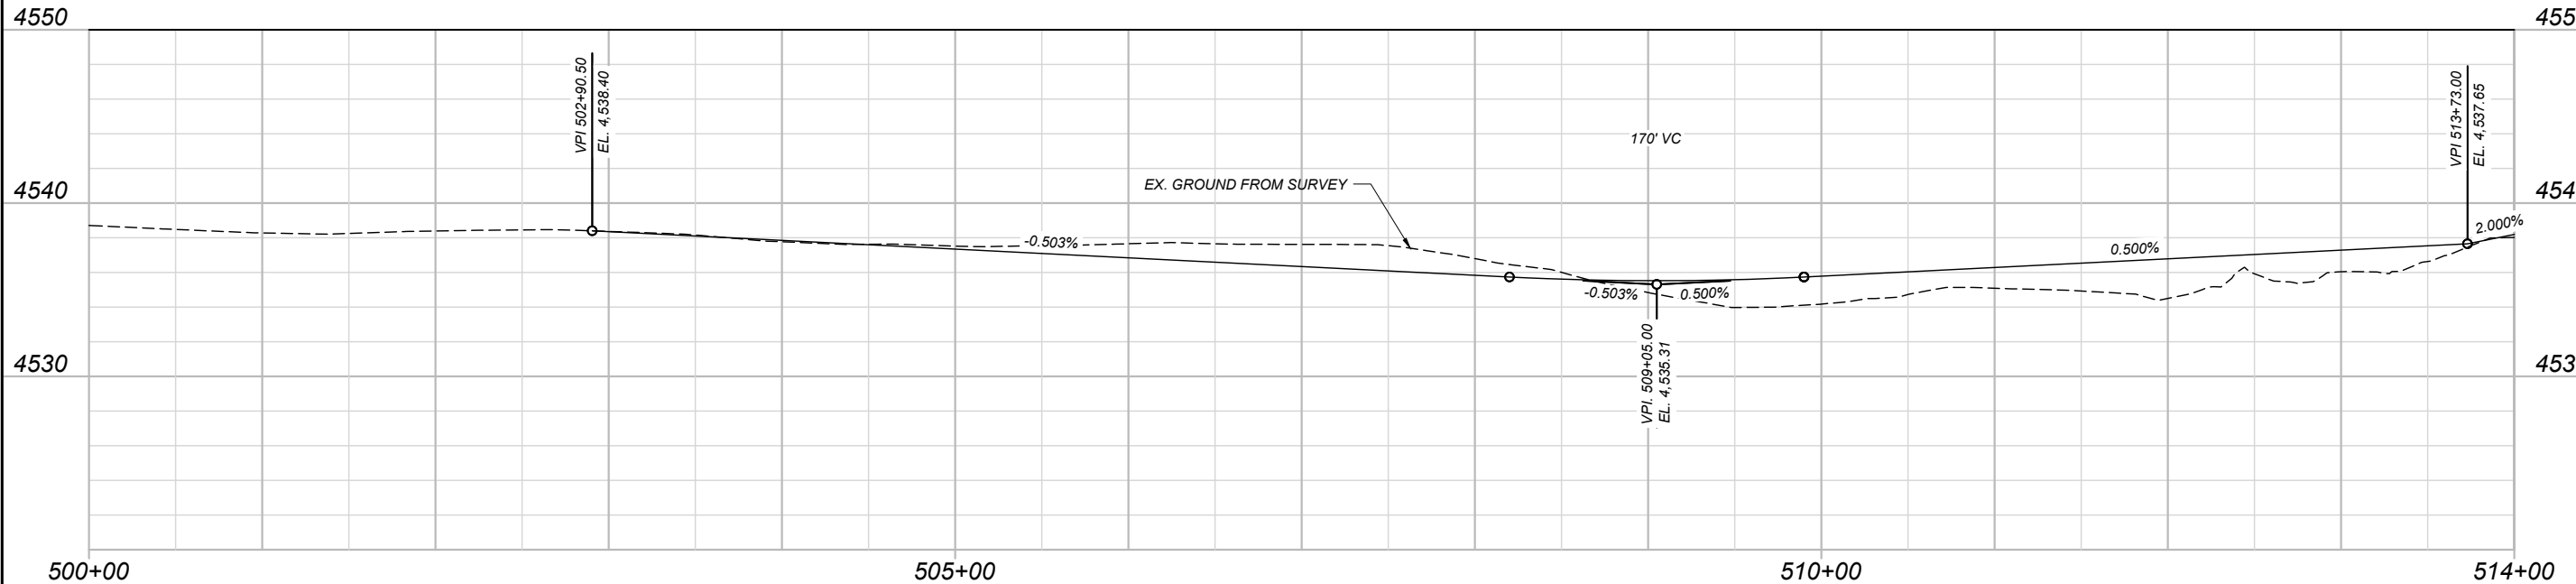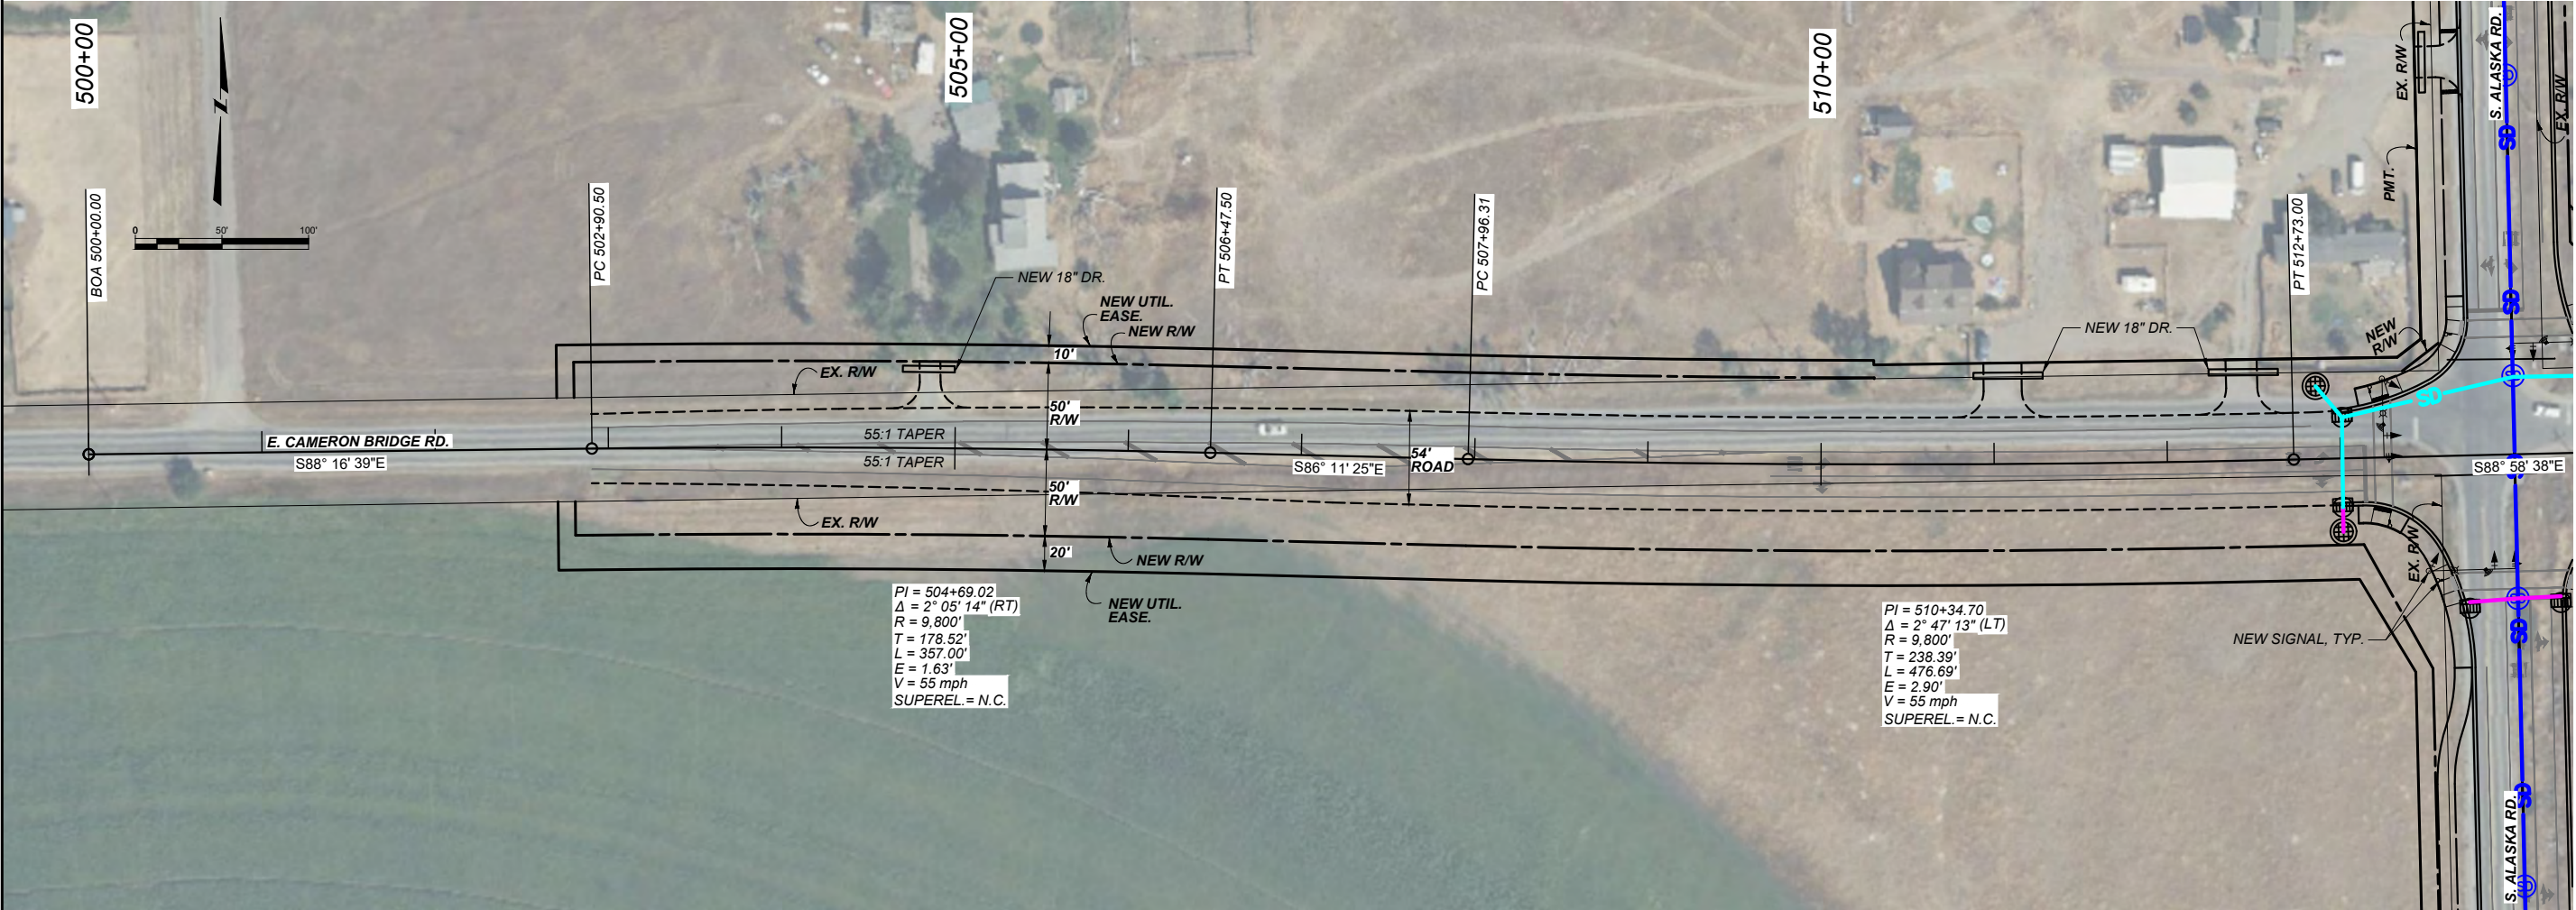

SHEET NO.

S-11

CAMERON BRIDGE ROAD
SIGNAL OPTION

ALASKA ROAD

GALLATIN

PROJECT NAME

COUNTY

PROJECT ID

UPN

DESIGNED BY

REVIEWED BY

CHECKED BY

23602RDPLPSIG.DWG

MONTANA
Department of Transportation

EXHIBITS

4/22/2025 1:22 PM



PRELIMINARY

SIGNAL OPTION

SHEET NO.

S-12

CAMERON BRIDGE ROAD
SIGNAL OPTION

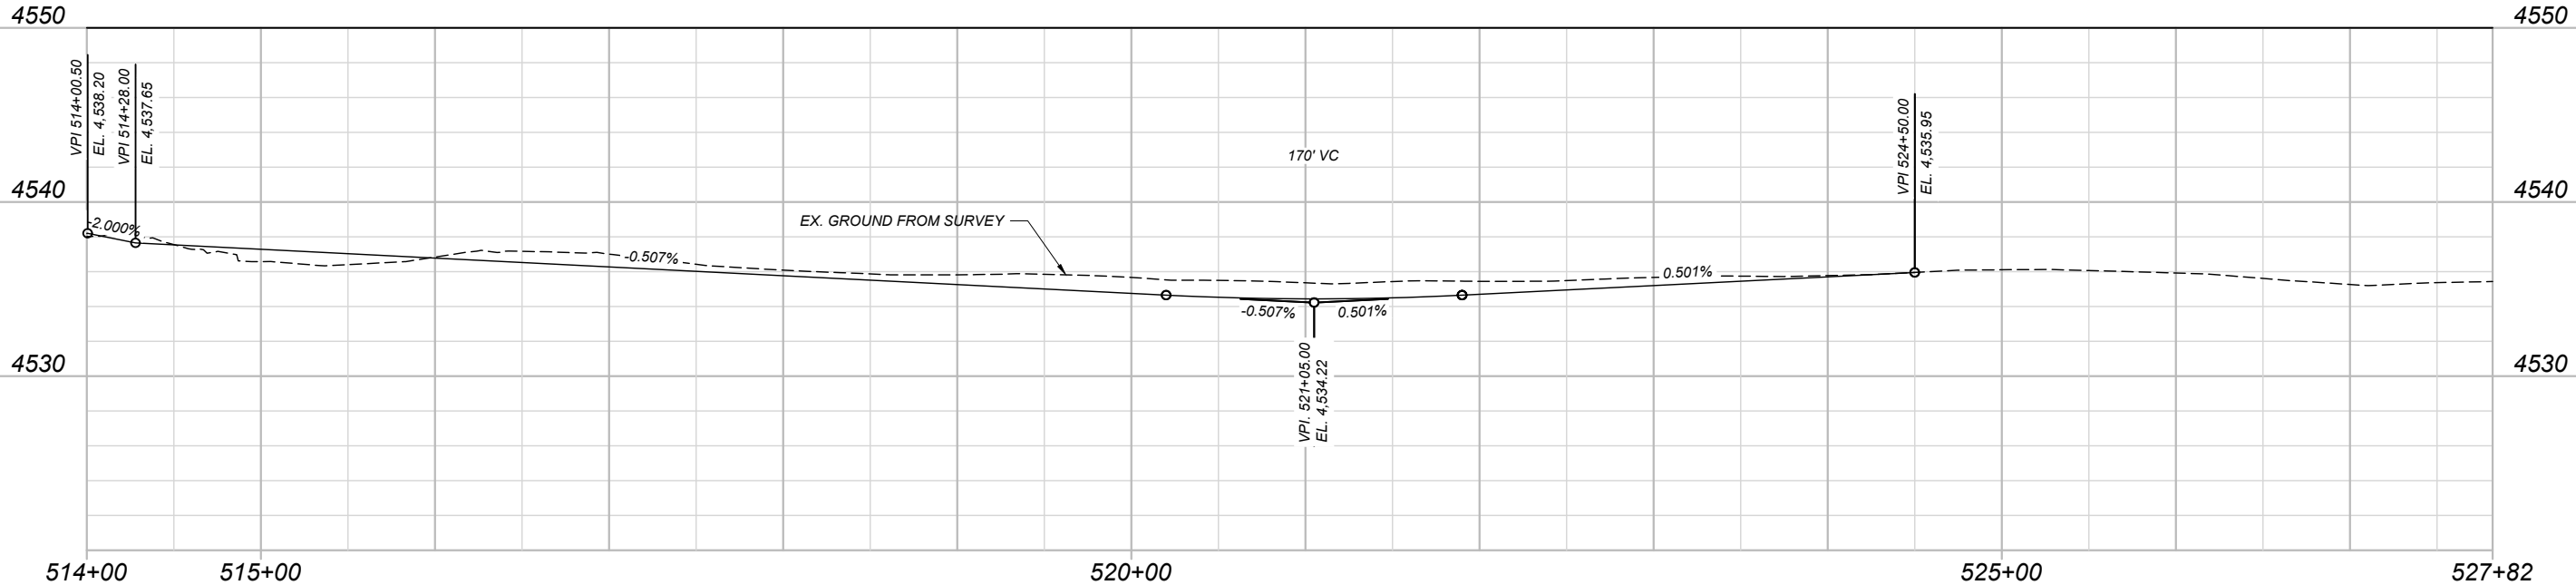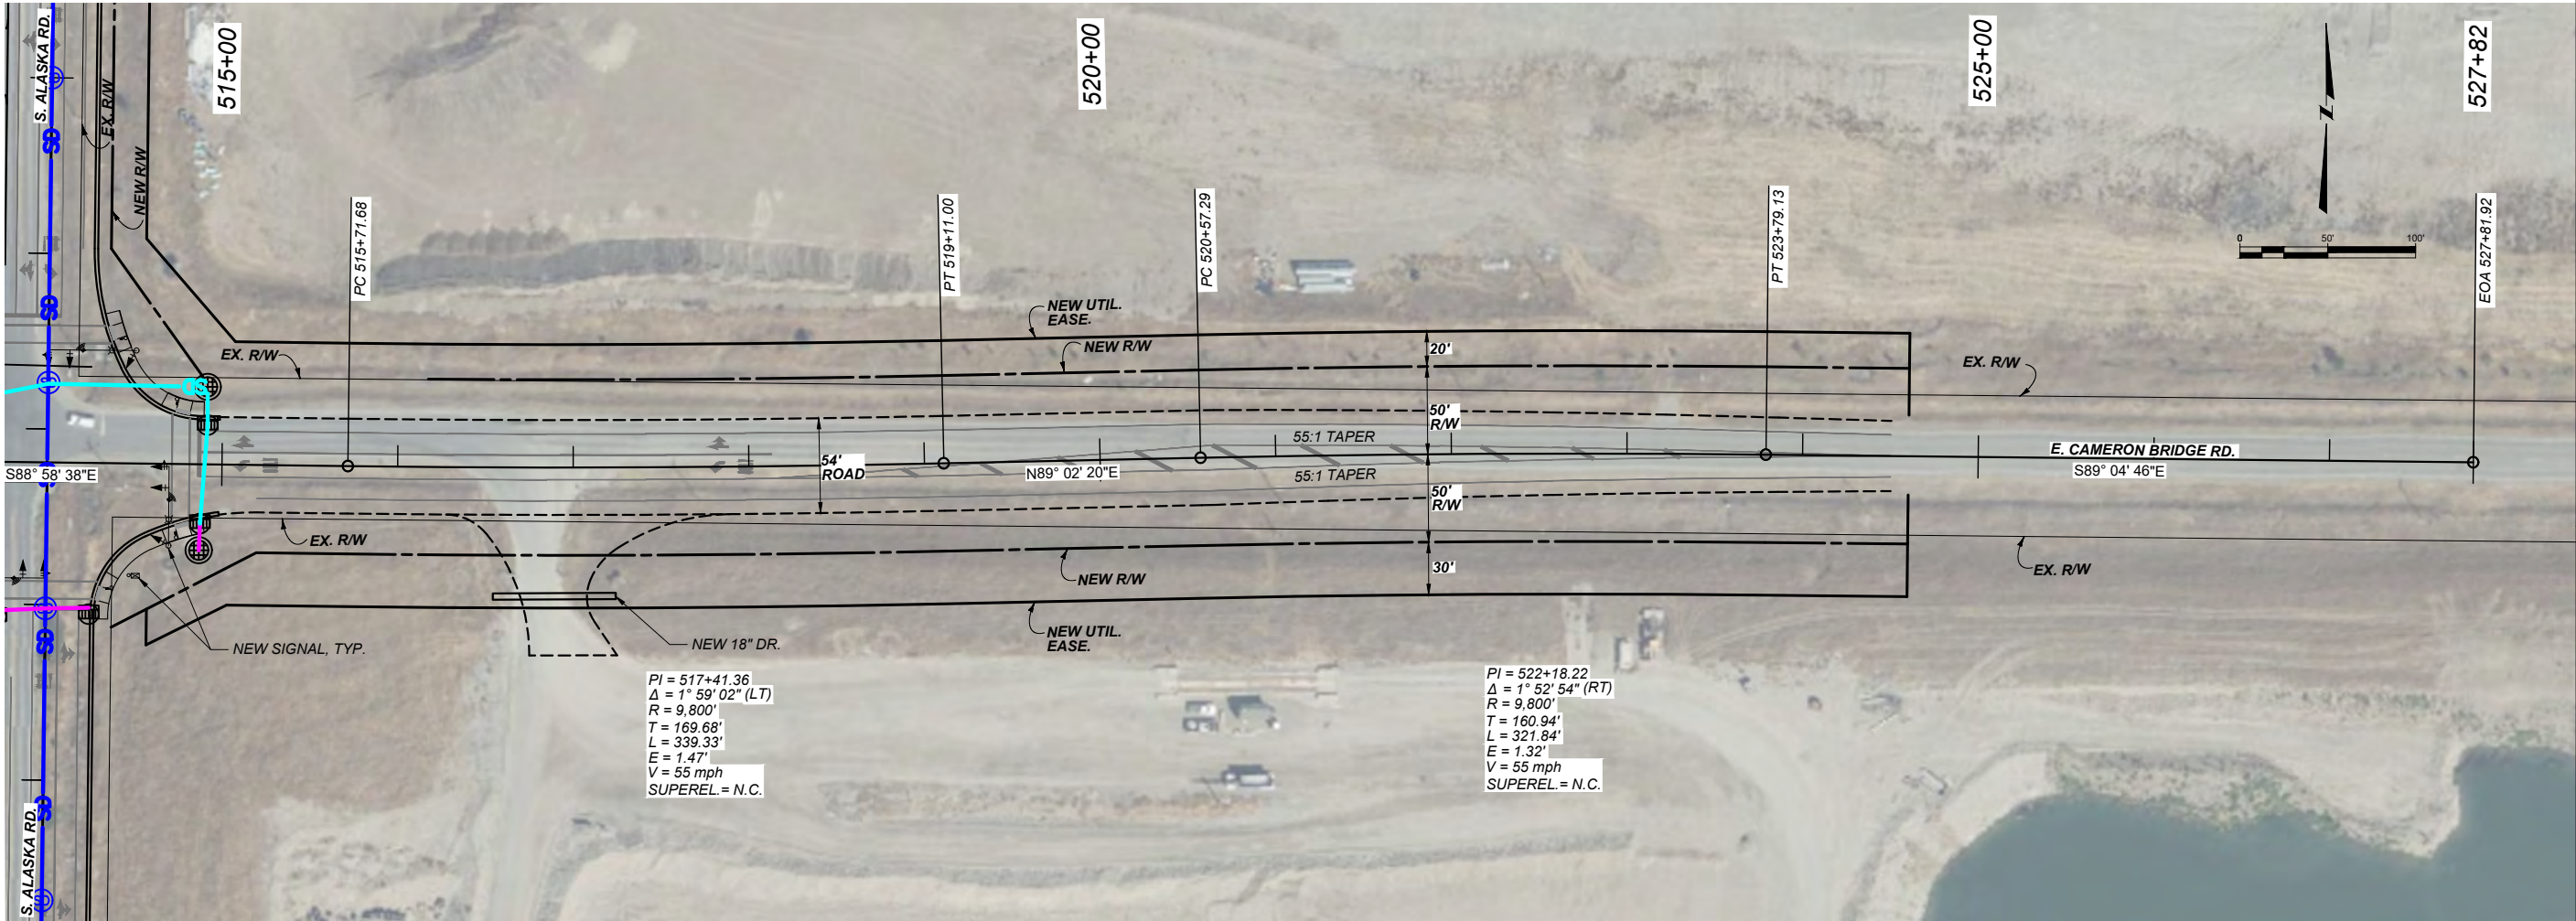


 MONTANA Department of Transportation	PROJECT NAME		ALASKA ROAD	
	DESIGNED BY	DEC. 2024	COUNTY	GALLATIN
	REVIEWED BY	###	PROJECT ID	
	CHECKED BY	AG	UPN	
EXHIBITS		23602RDPLPSIG.DWG		
4/22/2025 1:22 PM				

PRELIMINARY


ROUNDAABOUT OPTION

SHEET NO.
R-1

ALASKA ROAD
ROUNDAABOUT OPTION

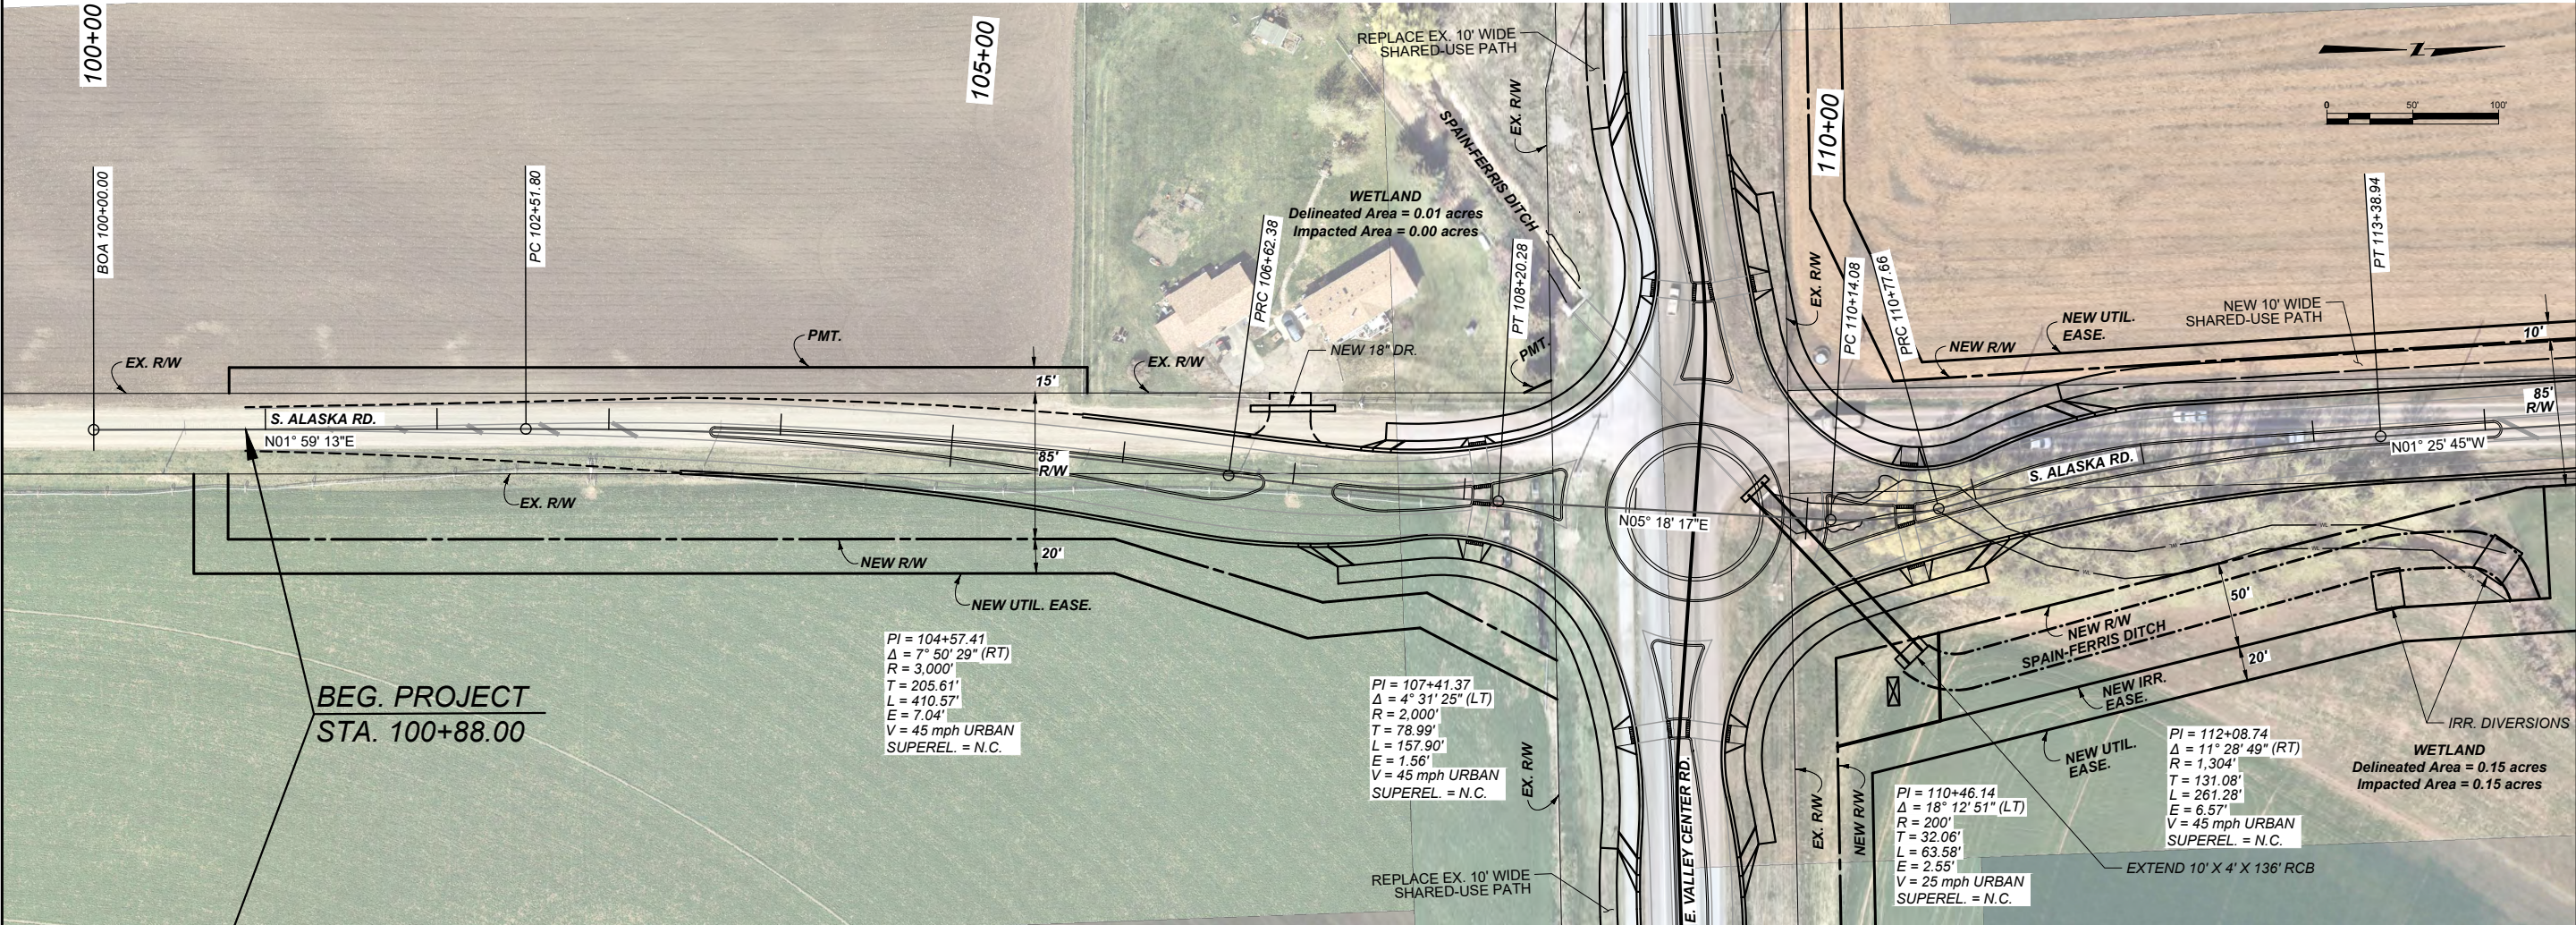



NOTE: STORM DRAIN NOT SHOWN ON THIS SHEET.

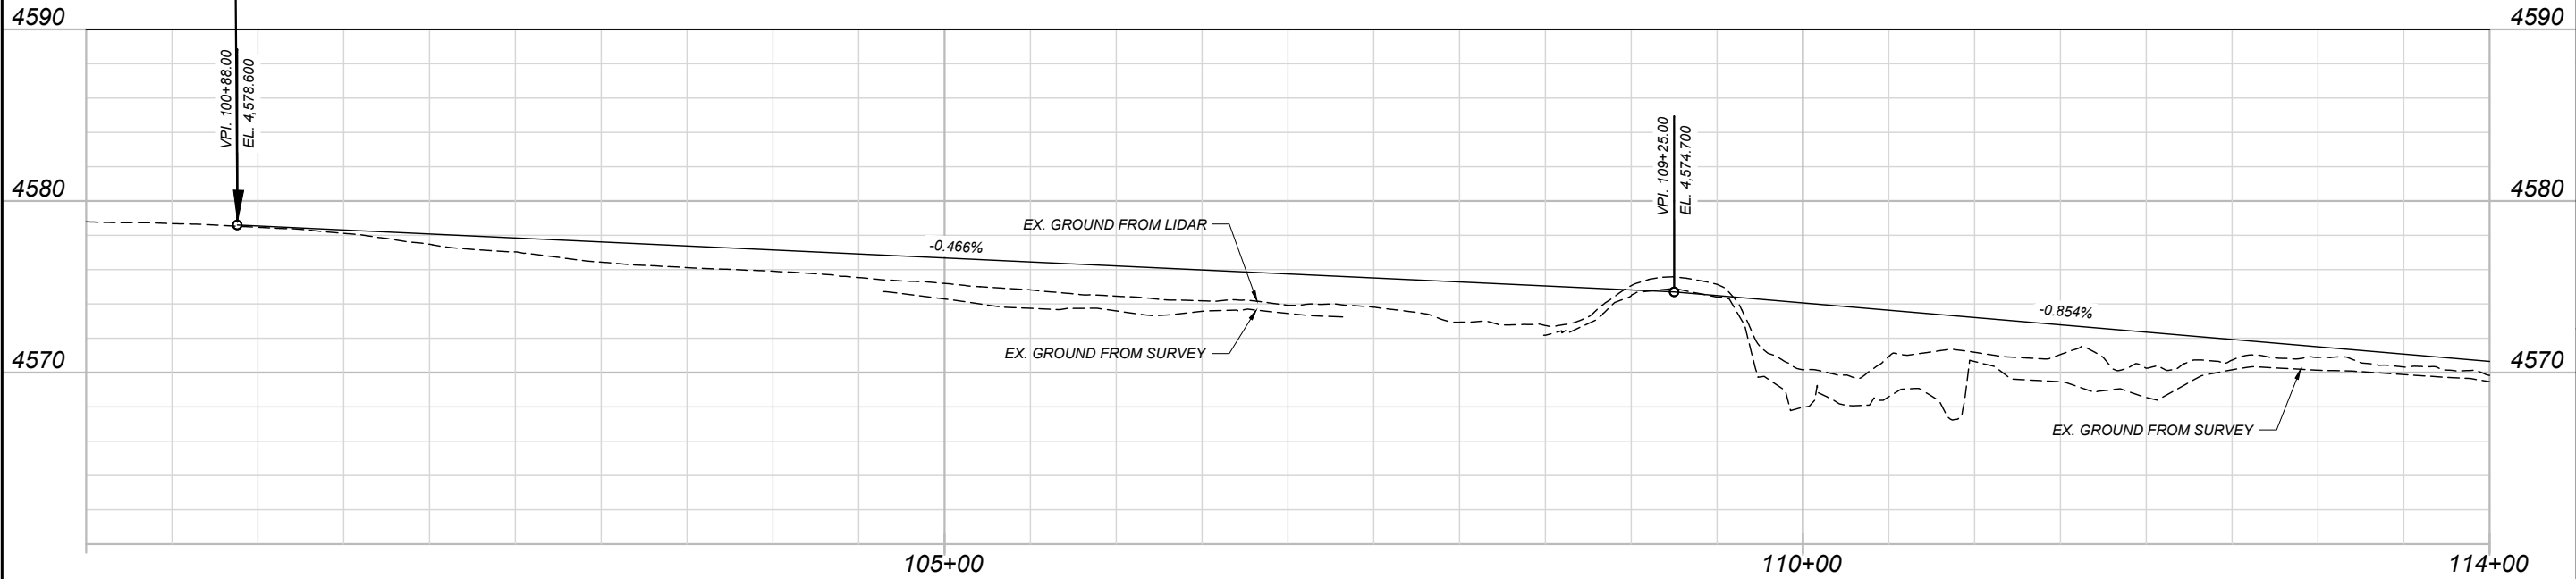

PROJECT NAME		ALASKA ROAD	
COUNTY		GALLATIN	
PROJECT ID			
UPN			
DESIGNED BY	SV	REVIEWED BY	AG
DESIGNED BY	SV	REVIEWED BY	AG
CHECKED BY	SV	CHECKED BY	AG
CHECKED BY	SV	CHECKED BY	AG
MONTANA Department of Transportation		EXHIBITS	
23802RDLPRDB.DWG		4/22/2025 1:09 PM	

PRELIMINARY

ROUNDABOUT OPTION

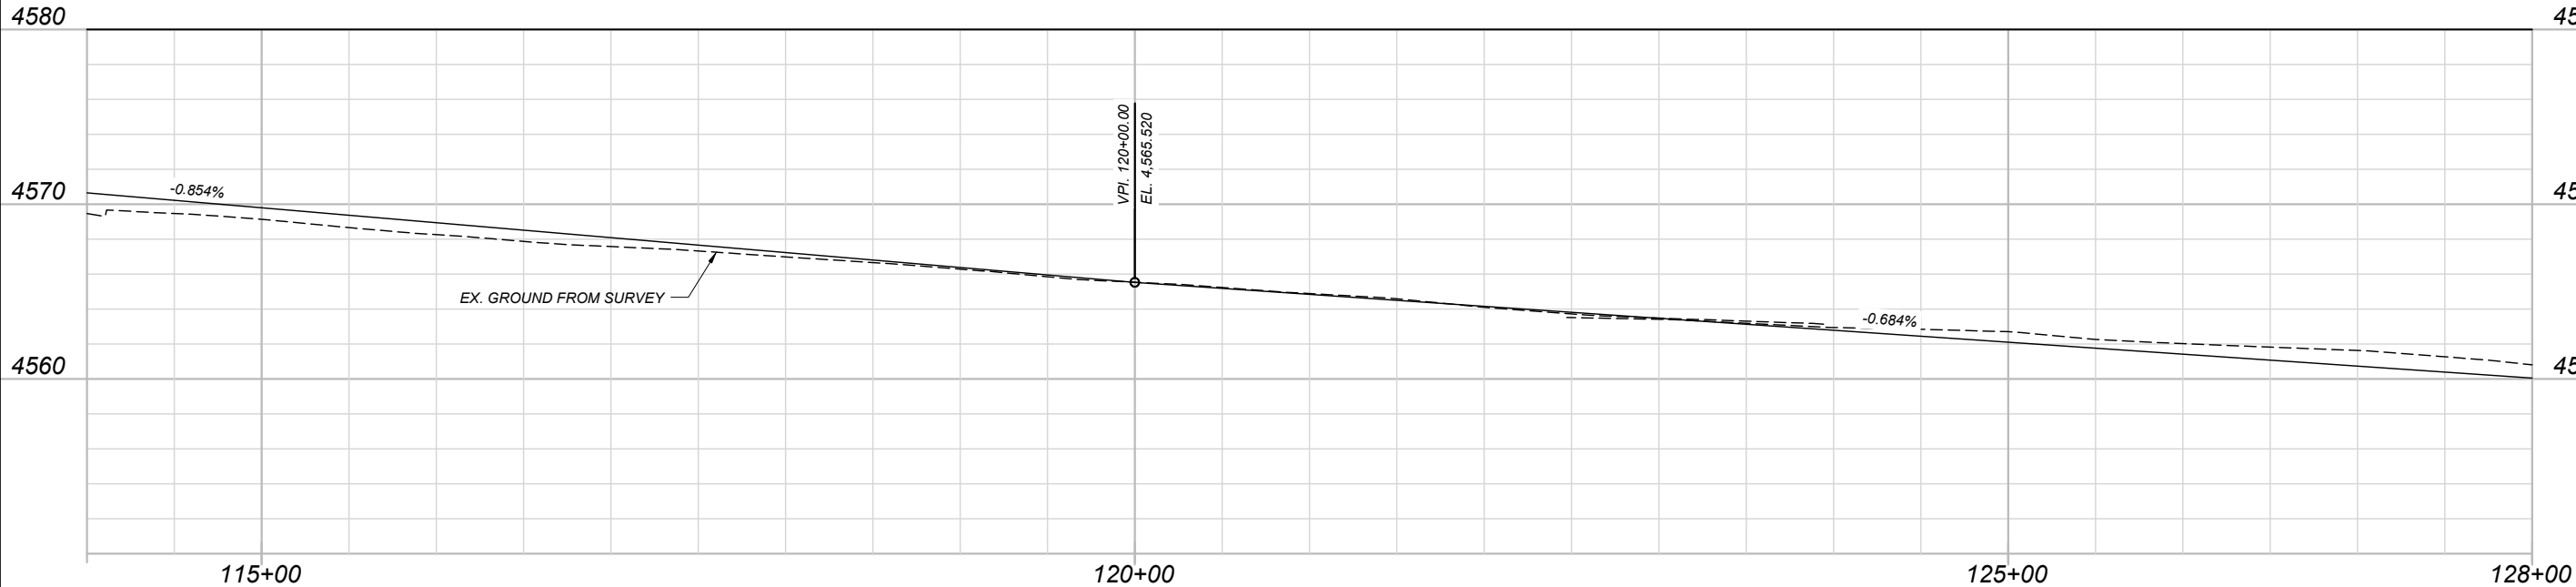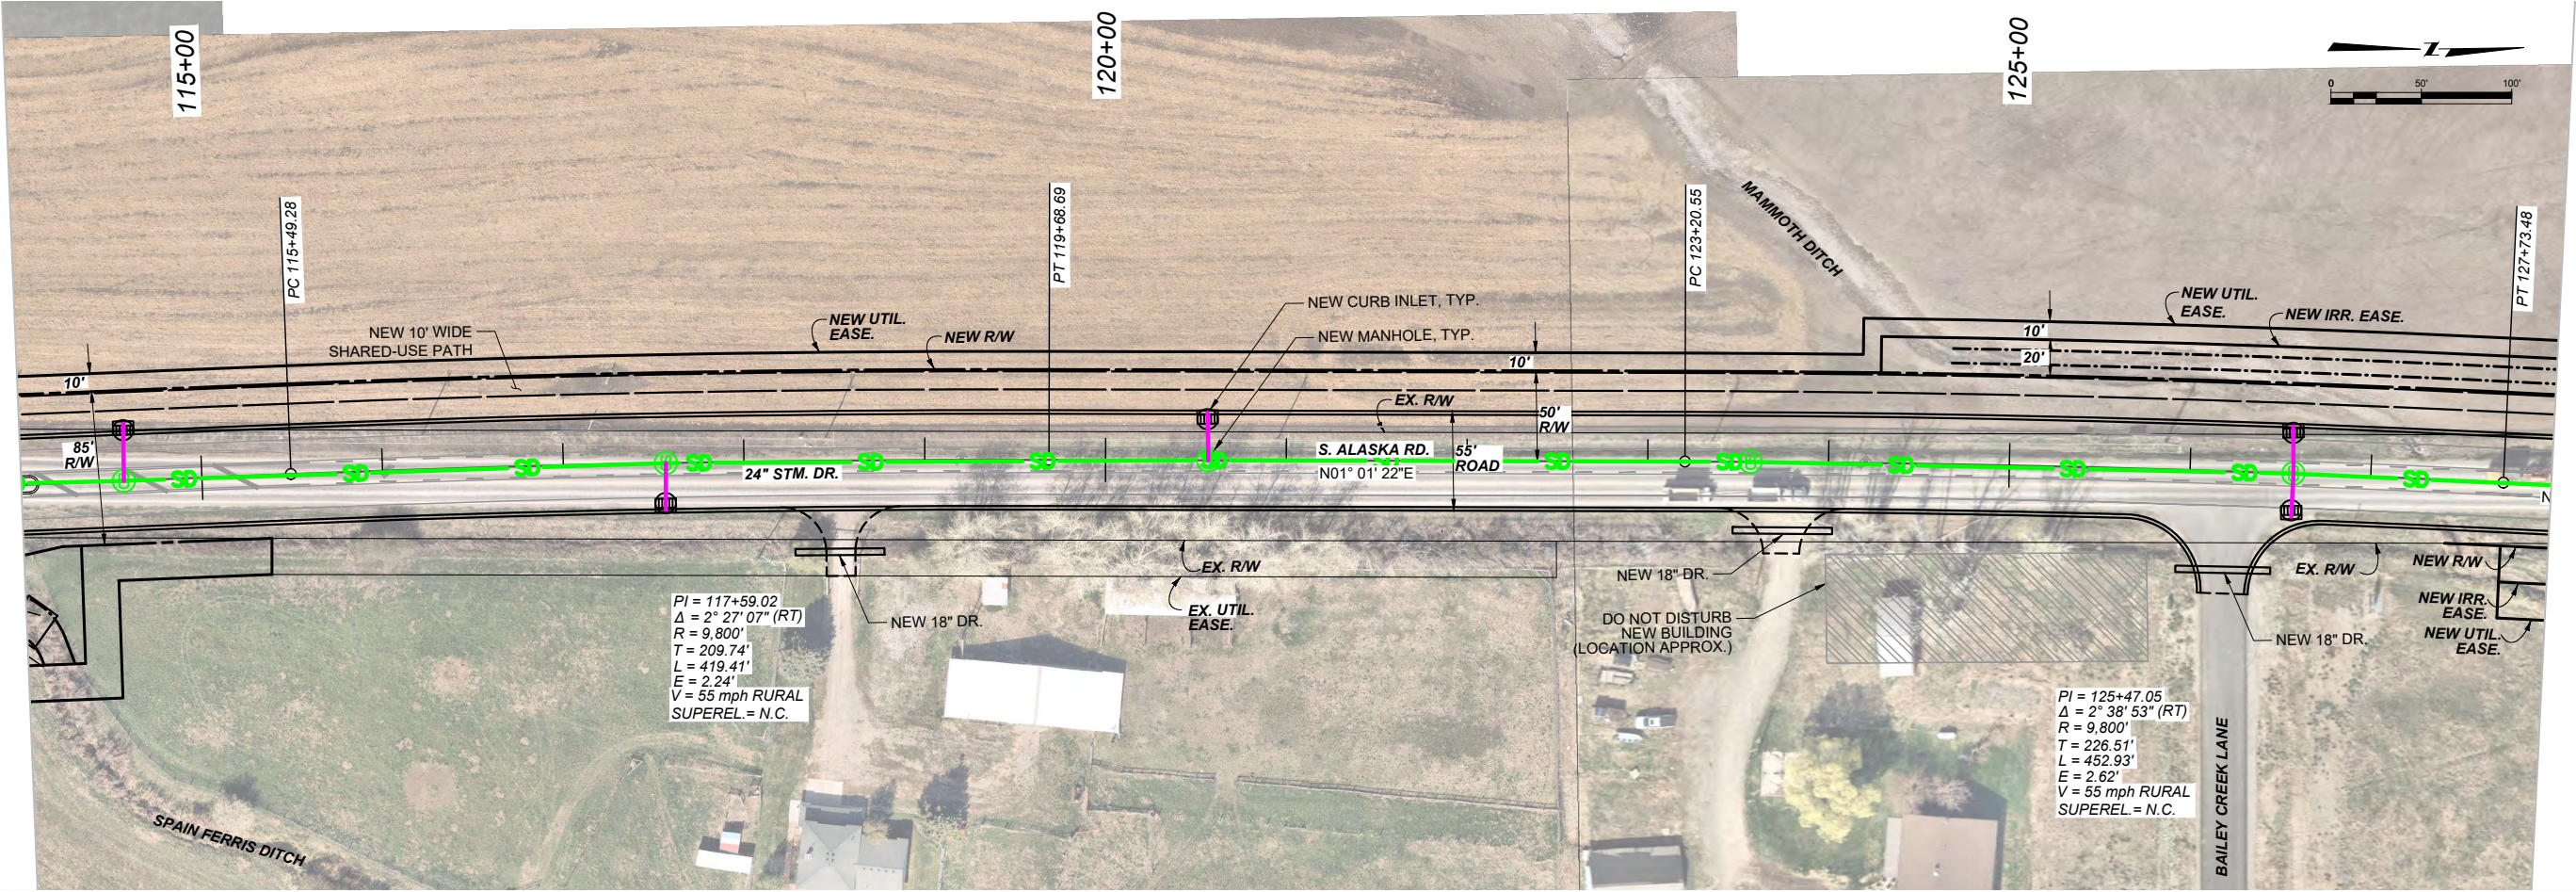

SHEET NO.

R-2

ALASKA ROAD
ROUNDABOUT OPTION

ALASKA ROAD

GALLATIN

PROJECT NAME

COUNTY

PROJECT ID

UPN

DESIGNED BY

##

REVIEWED BY

###

CHECKED BY

##

23802RDLPRDB.DWG



MONTANA
Department of Transportation

EXHIBITS

4/22/2025 1:09 PM

PRELIMINARY

ROUNDBABOUT OPTION

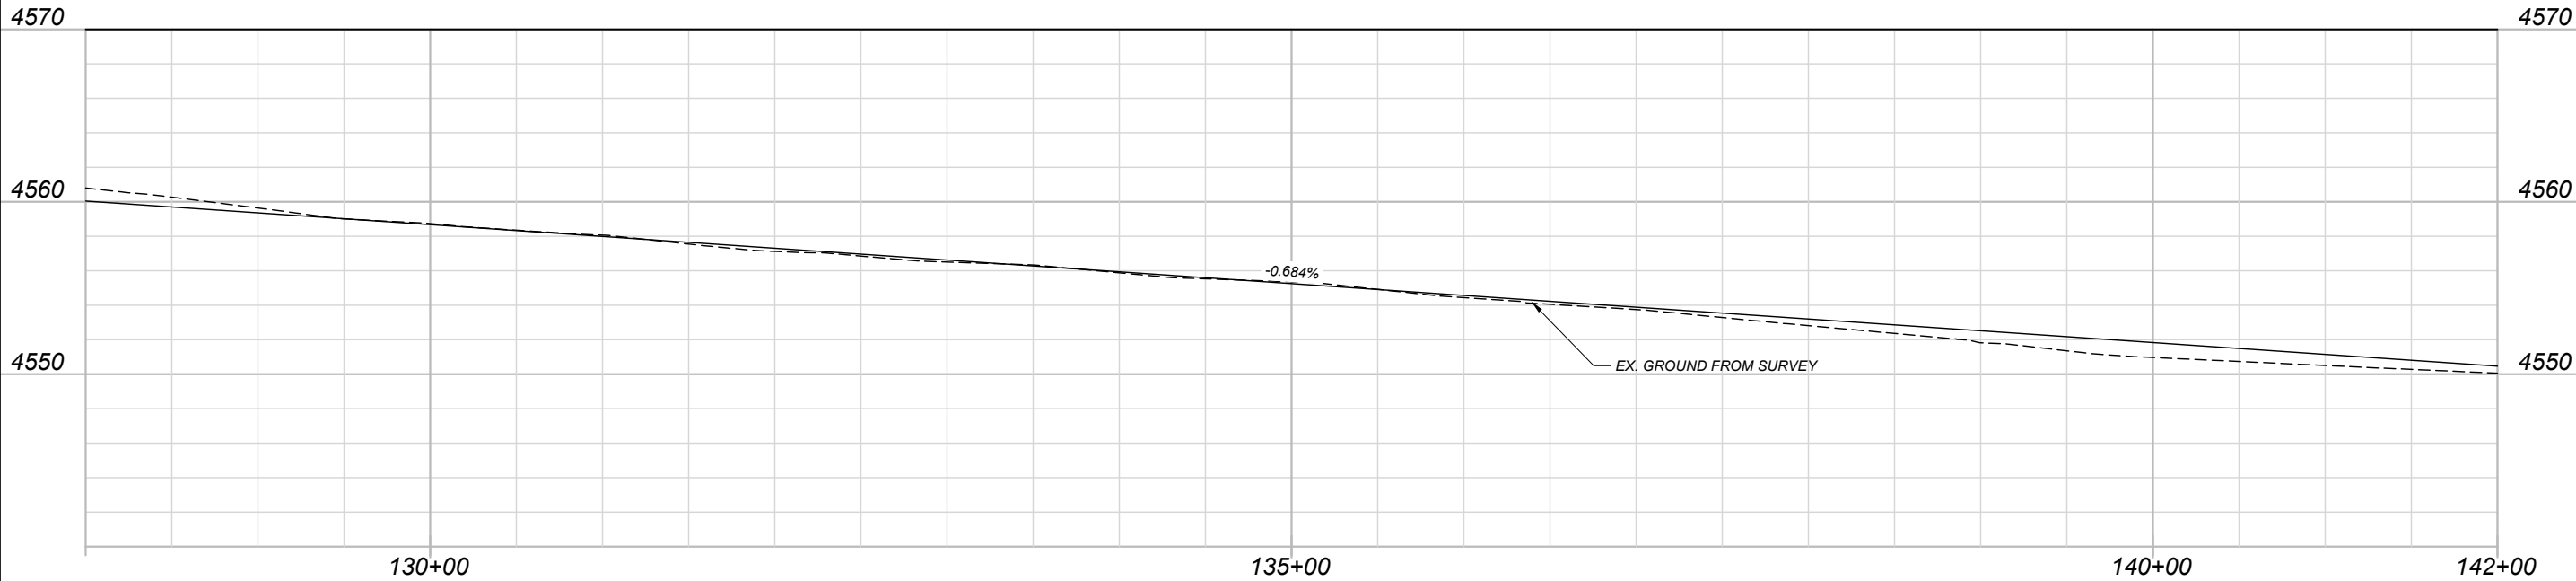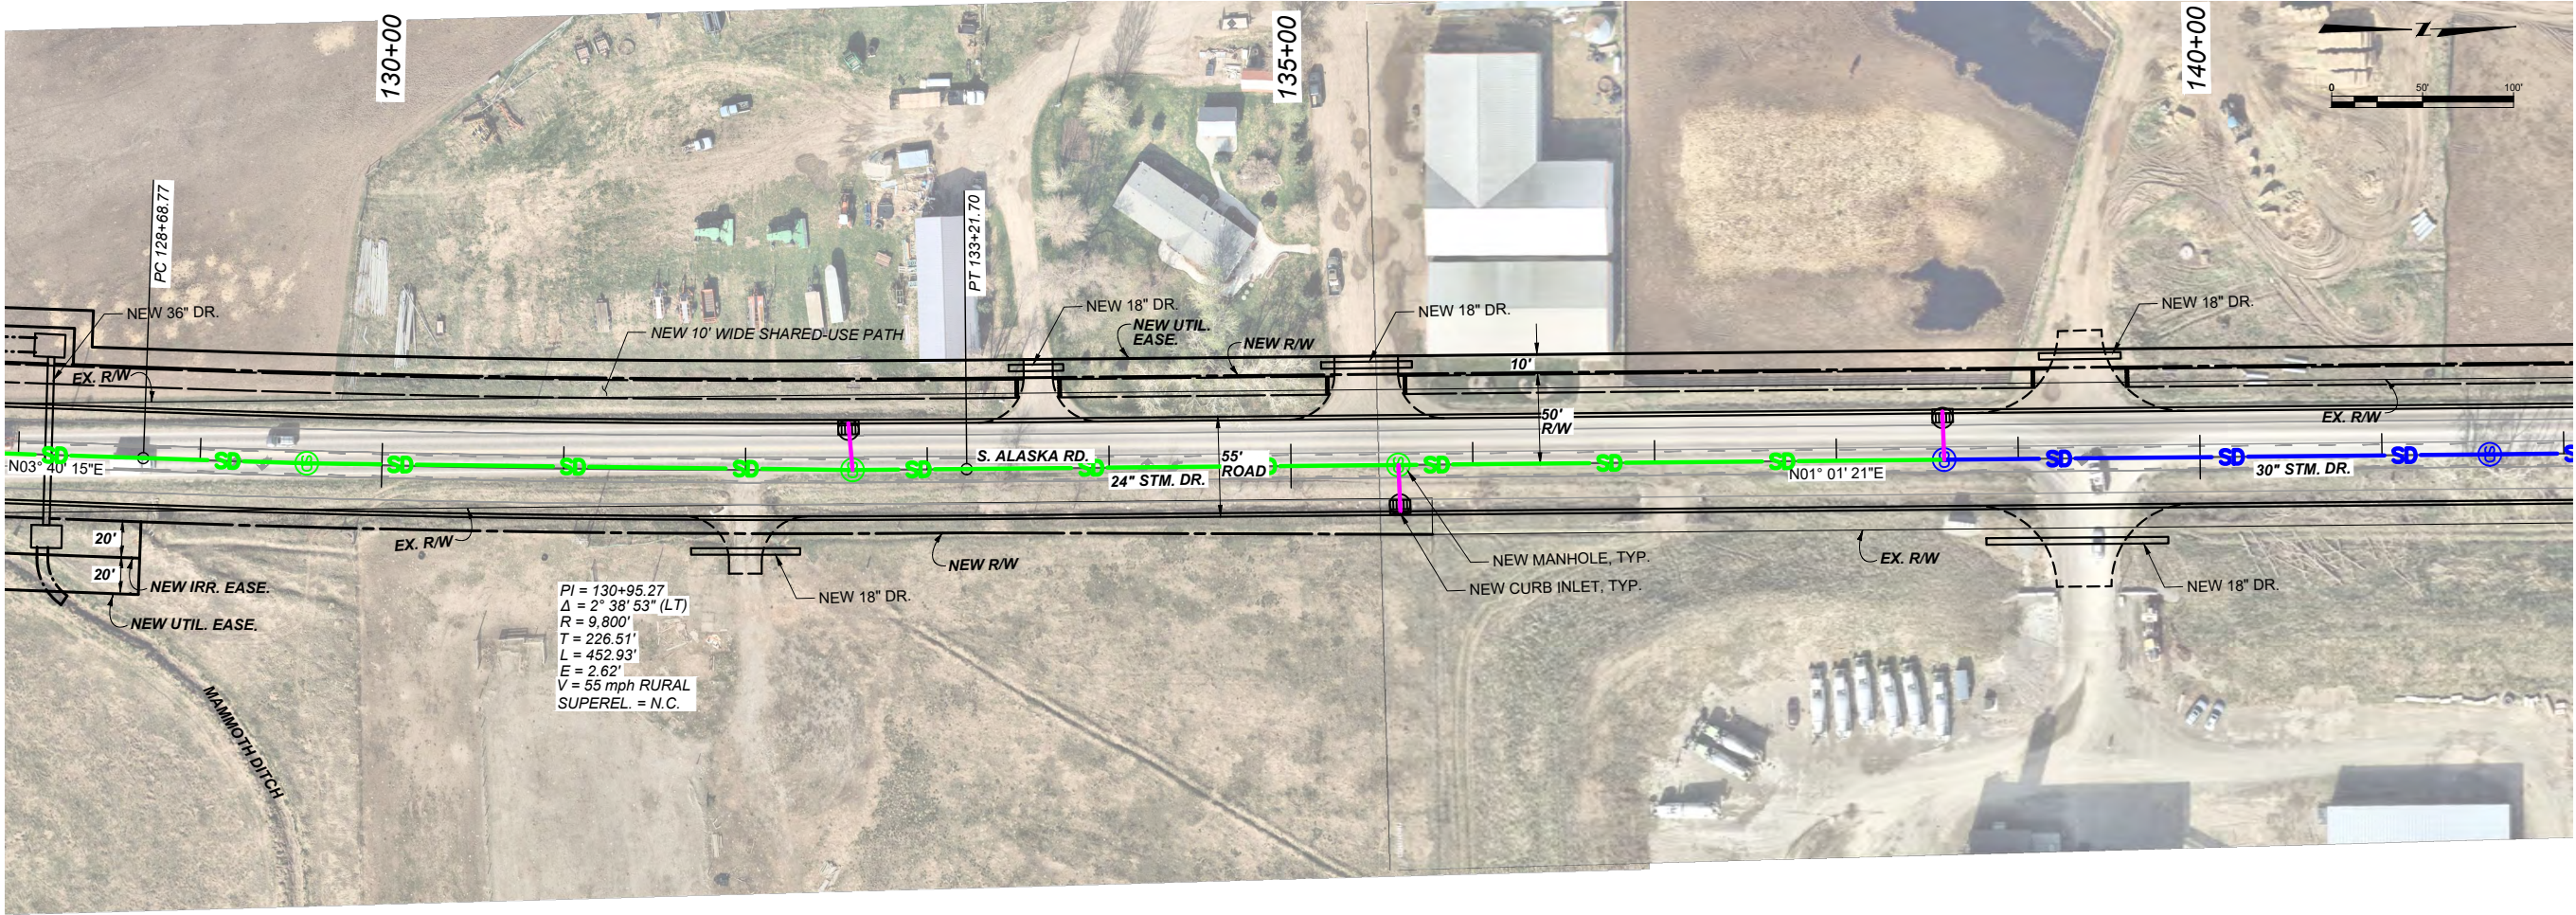

SHEET NO.

R-3

ALASKA ROAD
ROUNDBABOUT OPTION

PROJECT NAME
ALASKA ROAD

COUNTY
GALLATIN

PROJECT ID

UPN

DESIGNED BY
SV

REVIEWED BY
###

CHECKED BY
AG

#3

23802RDLPRDB.DWG



MONTANA
Department of Transportation

EXHIBITS

4/22/2025 1:09 PM

PRELIMINARY

ROUNDABOUT OPTION

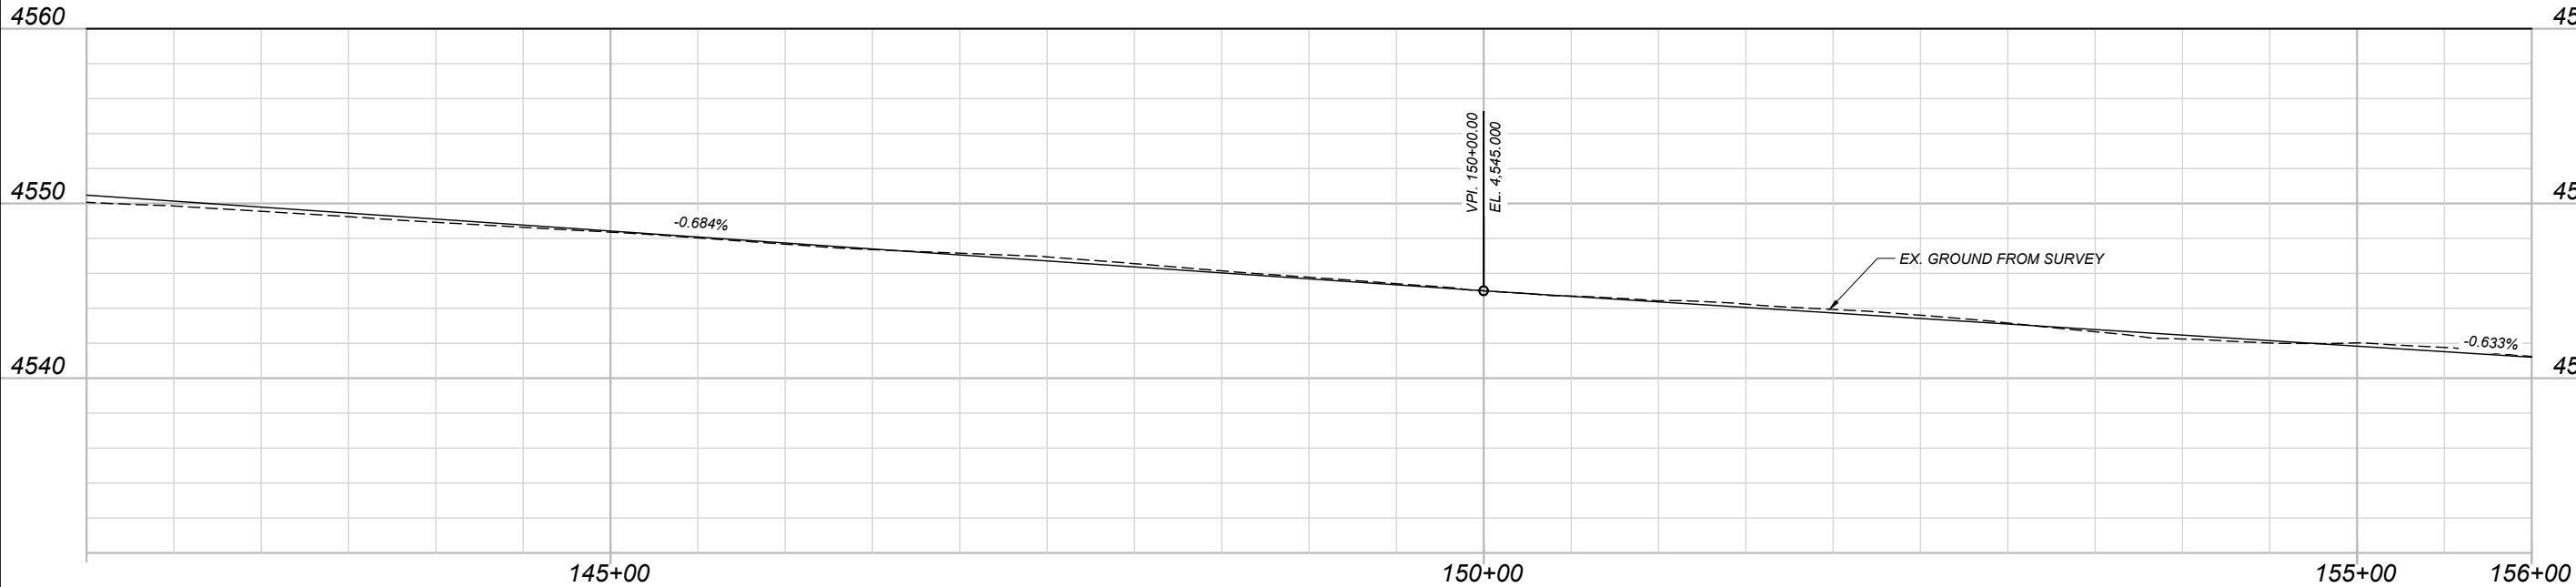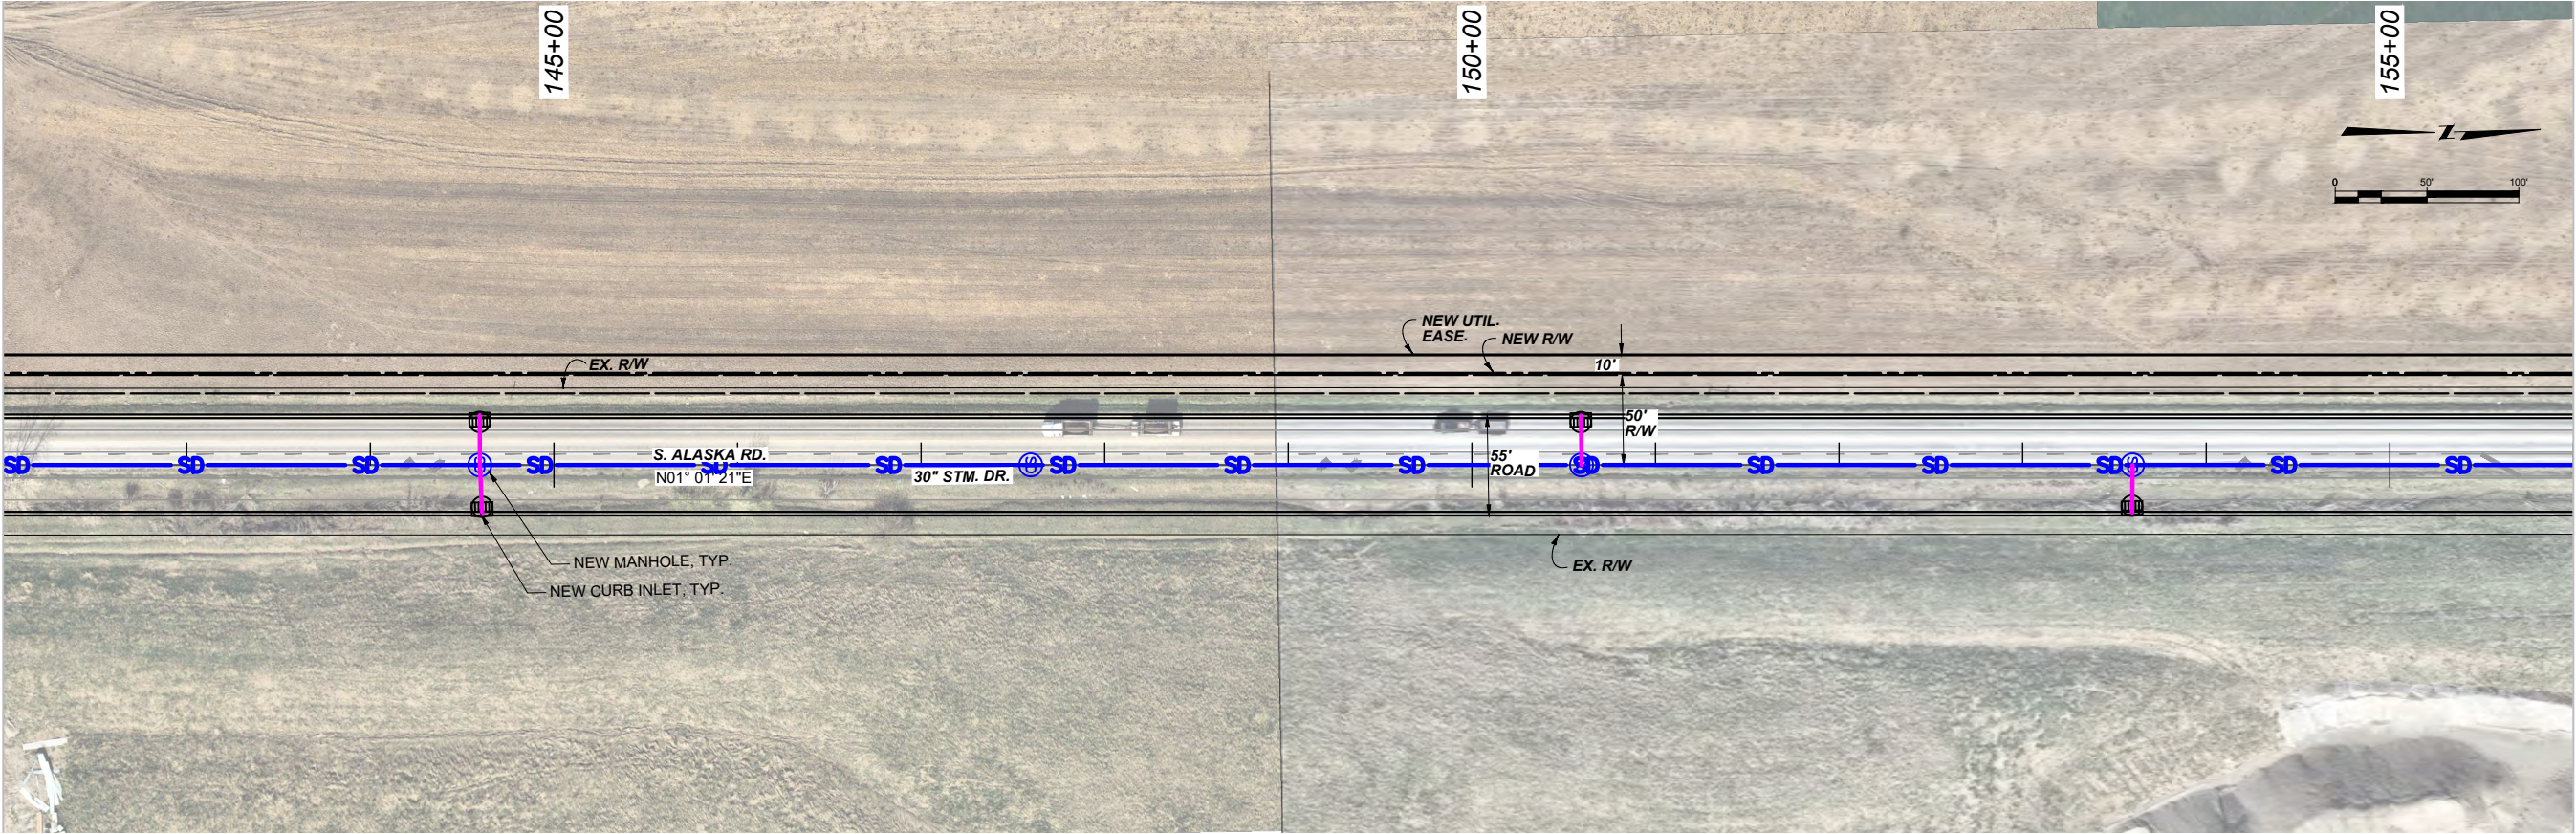

SHEET NO.

R-4

ALASKA ROAD
ROUNDABOUT OPTION

ALASKA ROAD

GALLATIN

PROJECT NAME

COUNTY

PROJECT ID

UPN

DESIGNED BY

SV

##

REVIEWED BY

###

CHECKED BY

AG

##

23802RDLPRDB.DWG




EXHIBITS


4/22/2025 1:09 PM

PRELIMINARY

ROUNDAABOUT OPTION

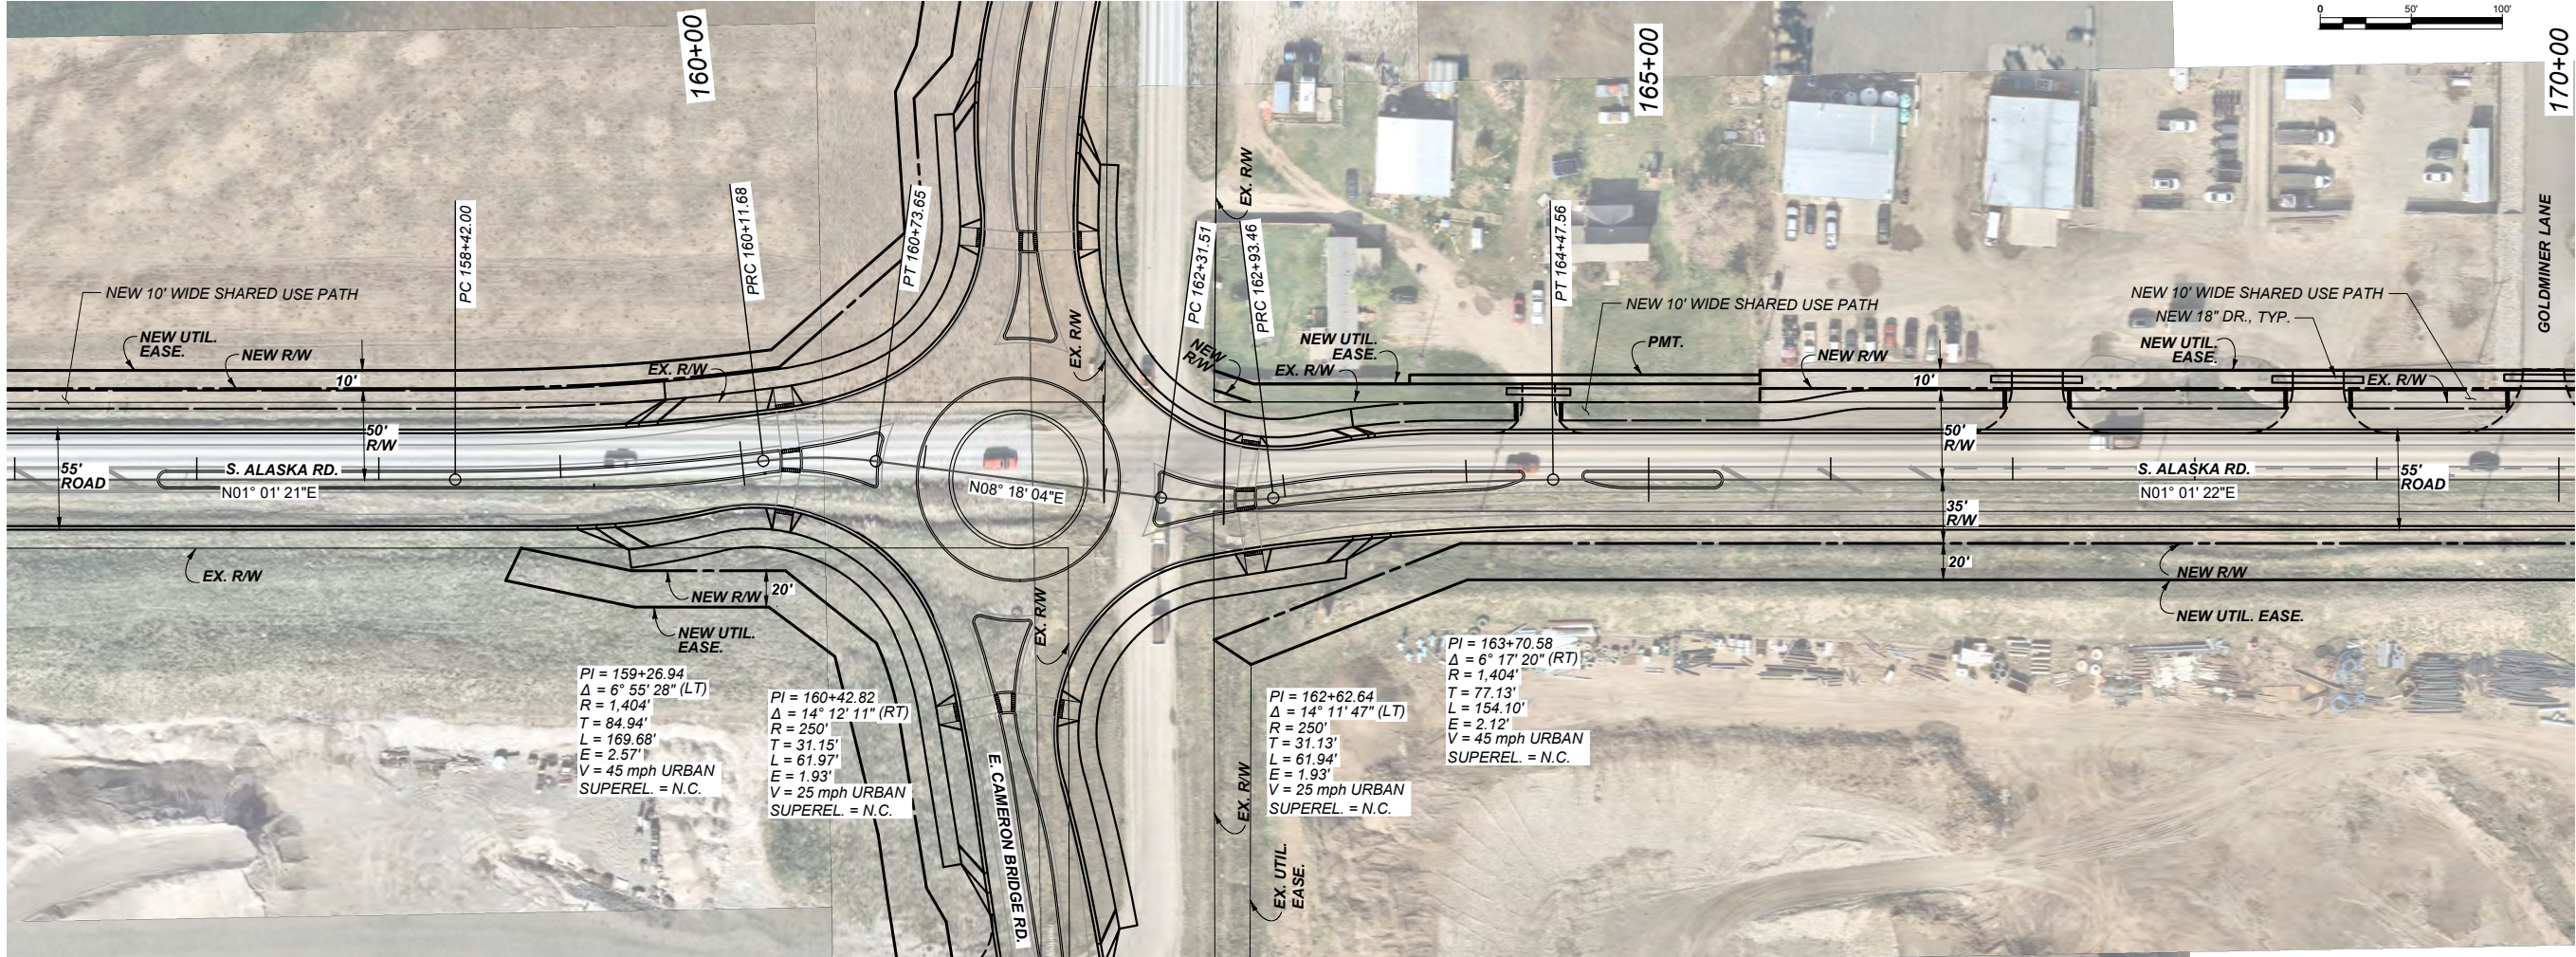

NOTE: STORM DRAIN NOT SHOWN ON THIS SHEET.

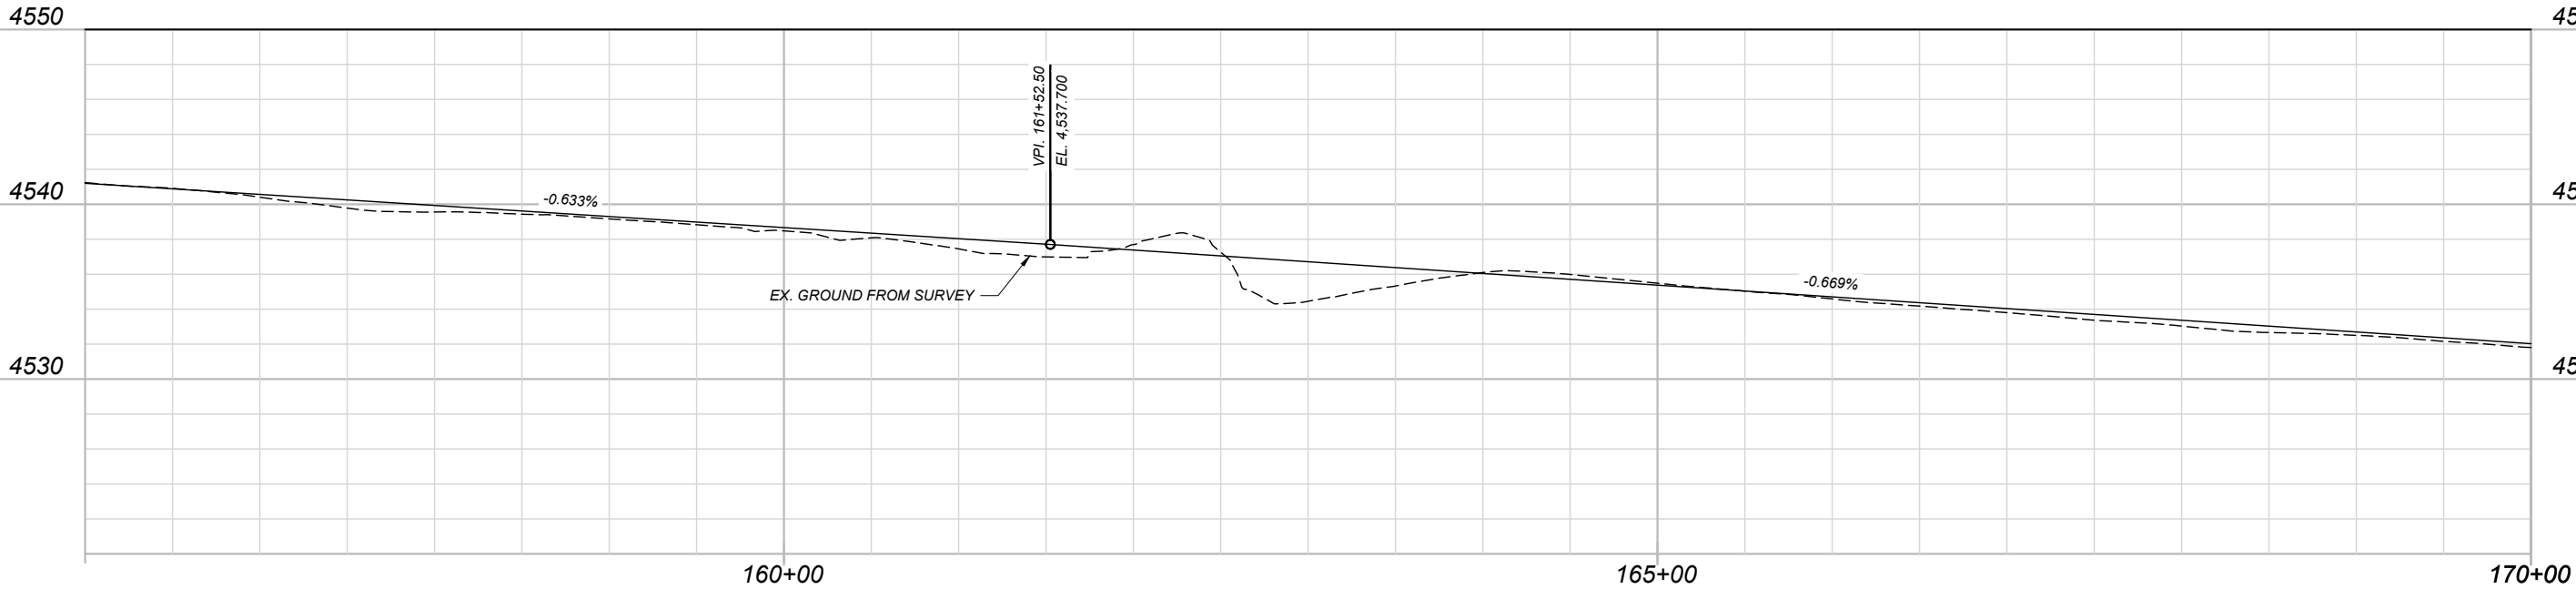

SHEET NO.

R-5

ALASKA ROAD
ROUNDAABOUT OPTION

ALASKA ROAD

GALLATIN

PROJECT NAME

COUNTY

PROJECT ID

UPN

DESIGNED BY

SV

##

REVIEWED BY

###

CHECKED BY

AG

##

23802RDLPLRDB.DWG




EXHIBITS

4/22/2025 1:09 PM


PRELIMINARY

ROUNDABOUT OPTION

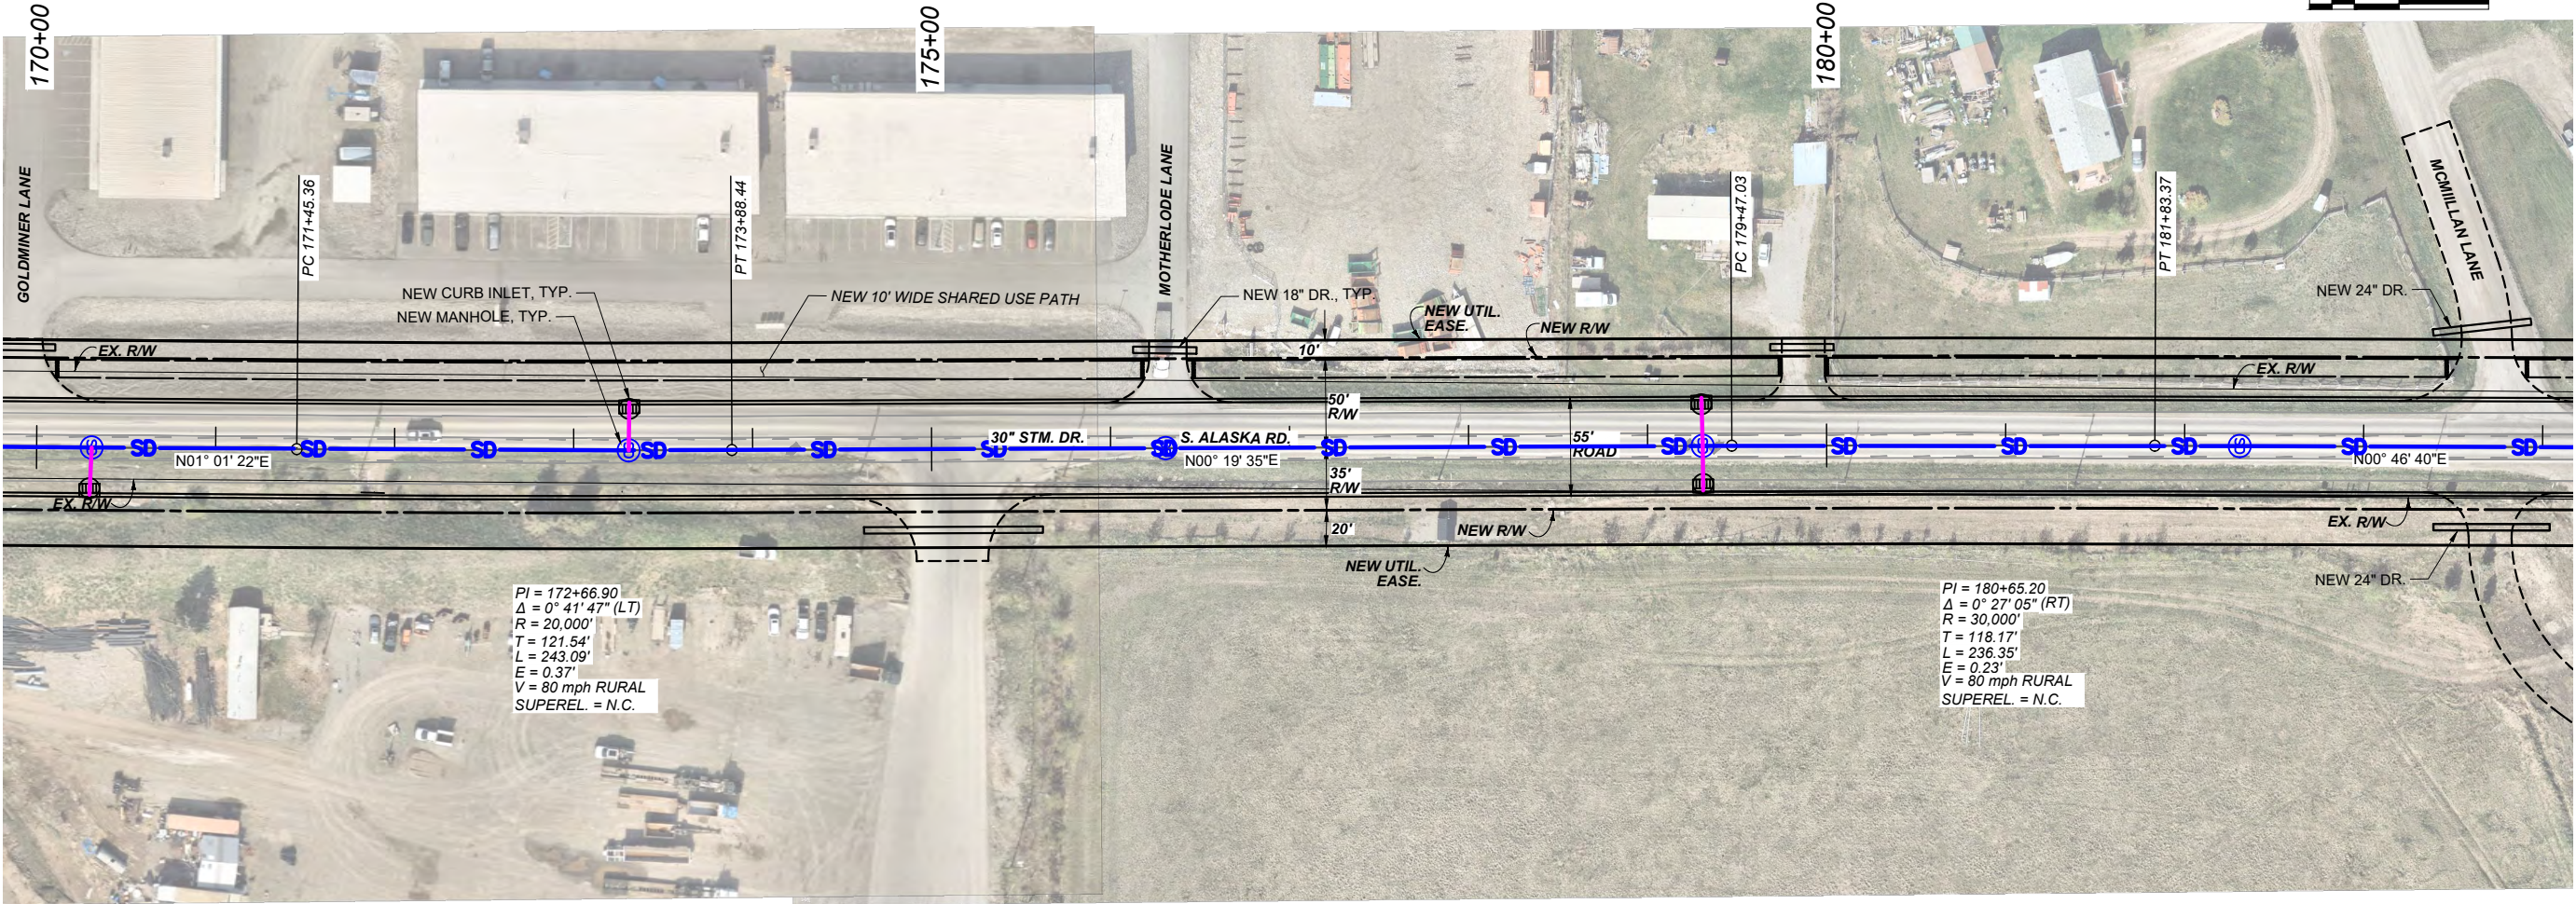

PI = 172+66.90
Δ = 0° 41' 47" (LT)
R = 20,000'
T = 121.54'
L = 243.09'
E = 0.37'
V = 80 mph RURAL
SUPEREL. = N.C.

PI = 180+65.20
Δ = 0° 27' 05" (RT)
R = 30,000'
T = 118.17'
L = 236.35'
E = 0.23'
V = 80 mph RURAL
SUPEREL. = N.C.

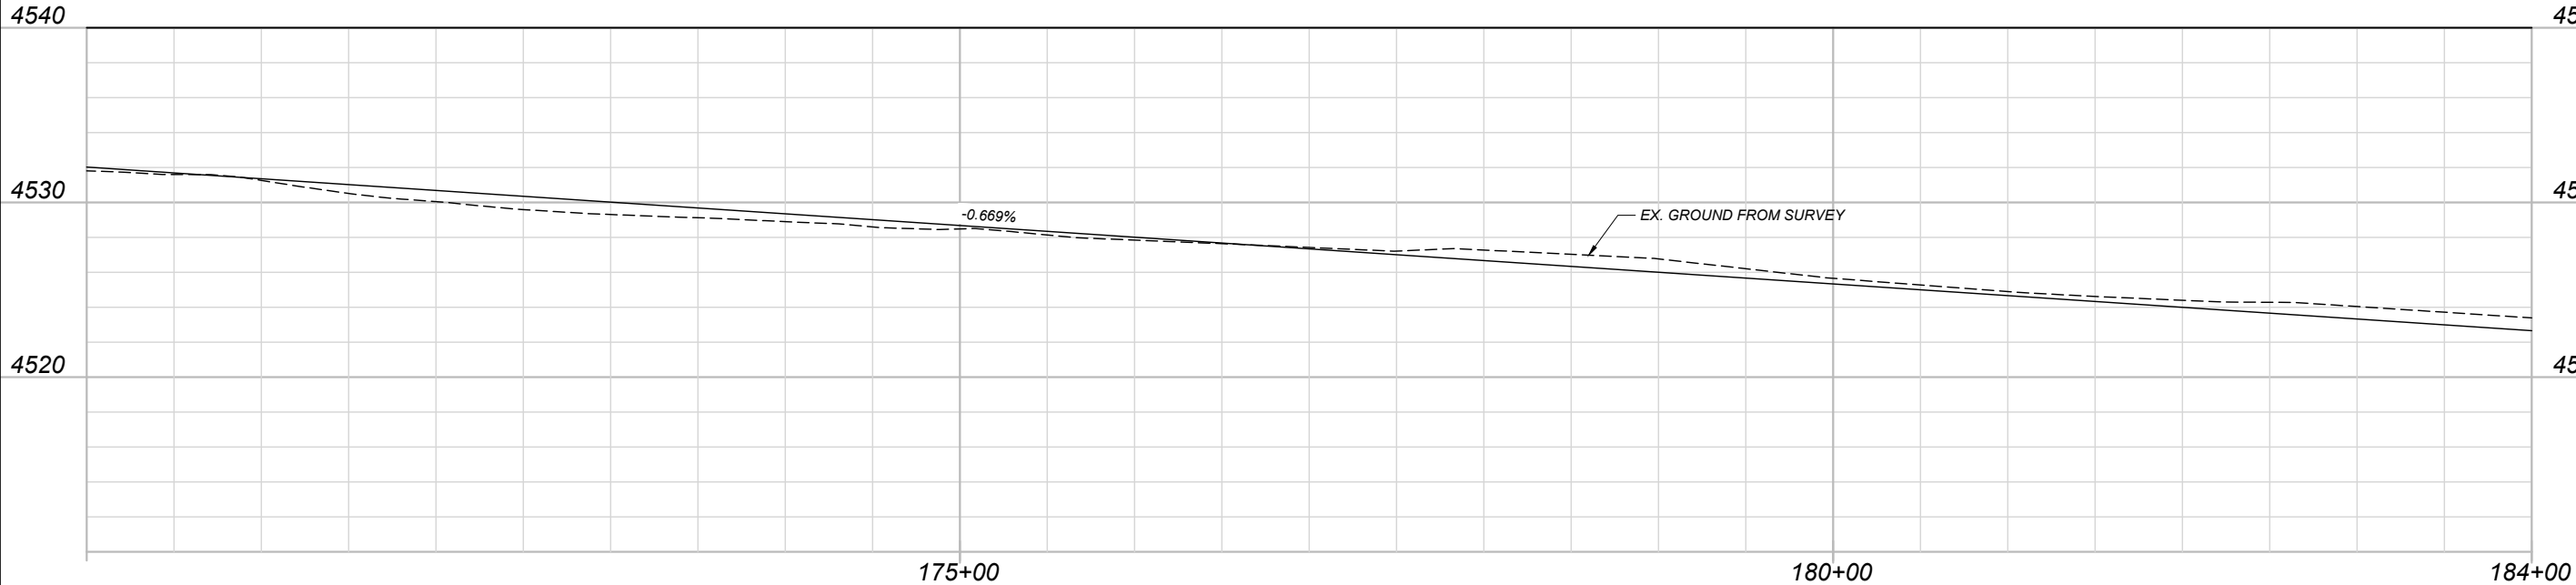

SHEET NO.

R-6

ALASKA ROAD
ROUNDABOUT OPTION

ALASKA ROAD

GALLATIN

PROJECT NAME

COUNTY

PROJECT ID

UPN

DESIGNED BY

SV

##

REVIEWED BY

###

CHECKED BY

AG

##

23802RDLPRDB.DWG

MONTANA
Department of Transportation

EXHIBITS

4/22/2025 1:09 PM




PRELIMINARY

ROUNDABOUT OPTION

SHEET NO.



R-7

ALASKA ROAD
ROUNDABOUT OPTION

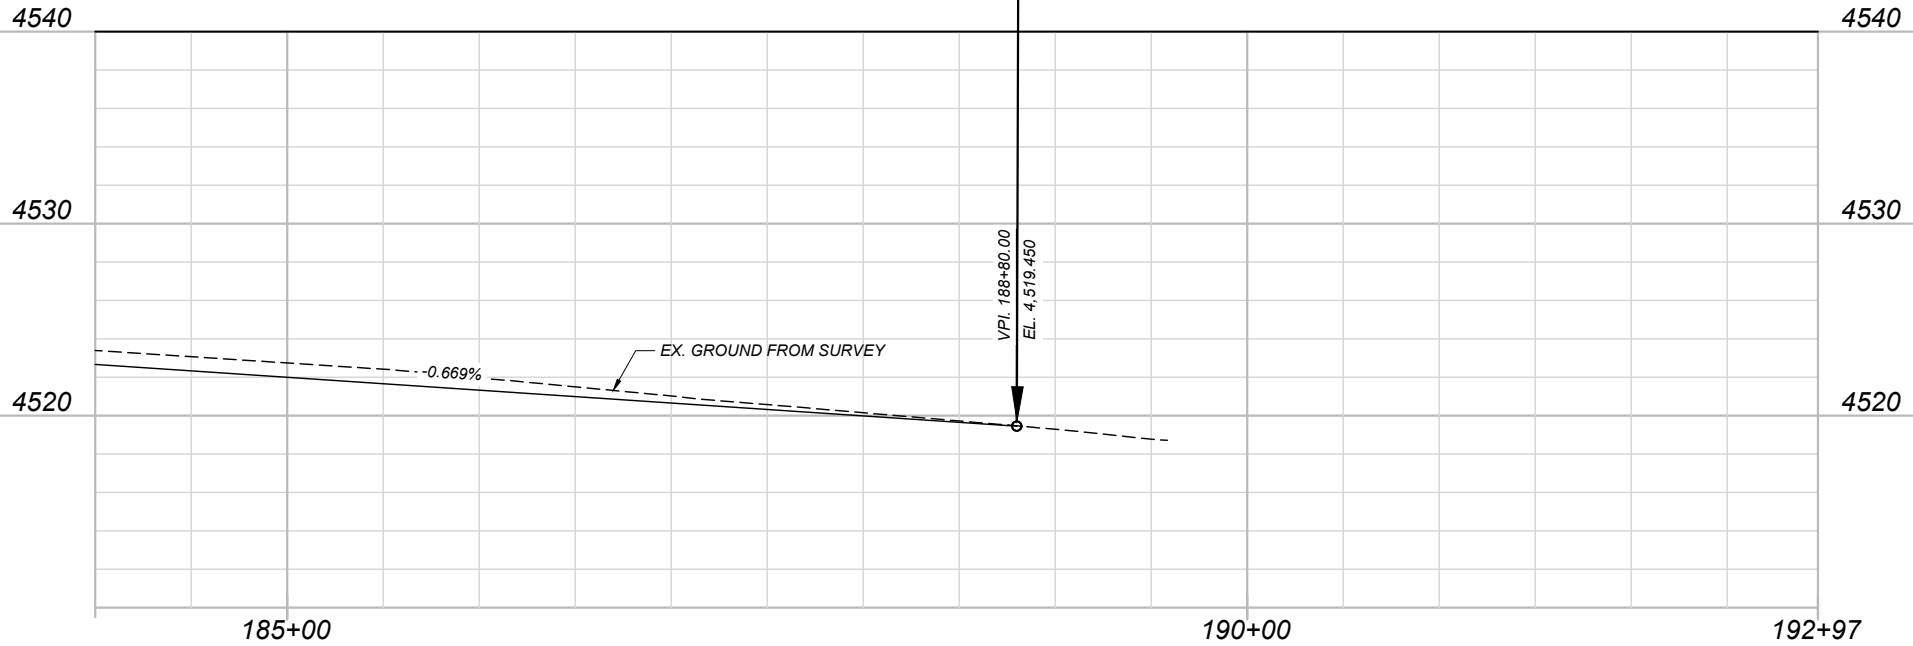 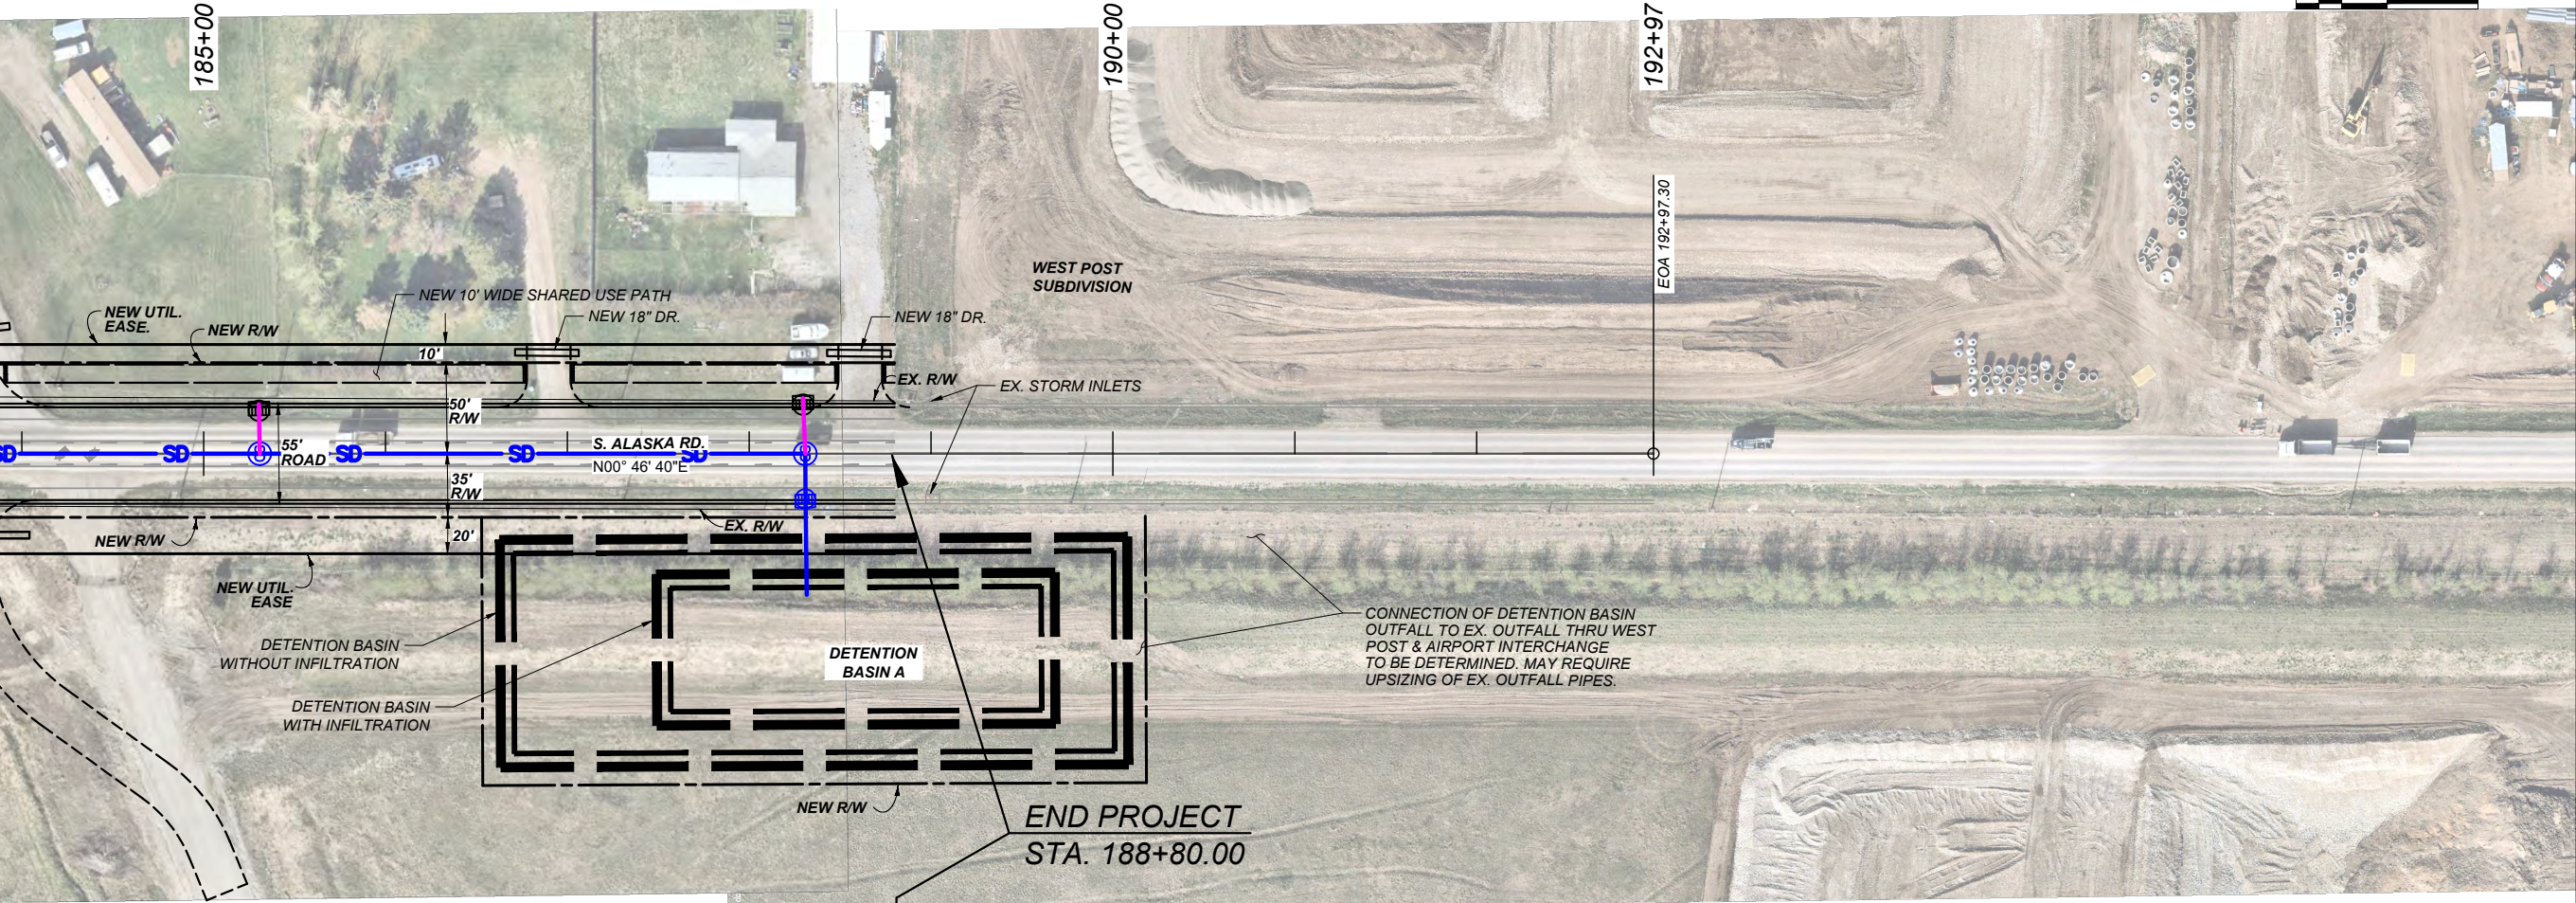

 MONTANA Department of Transportation	DESIGNED BY		PROJECT NAME	
	SV	##	ALASKA ROAD	
	REVIEWED BY		COUNTY	
	####	####	GALLATIN	
EXHIBITS	CHECKED BY		PROJECT ID	
	AG	##	UPN	
	23602RDLPRDB.DWG			
4/22/2025 1:09 PM				

ROUNDBABOUT OPTION

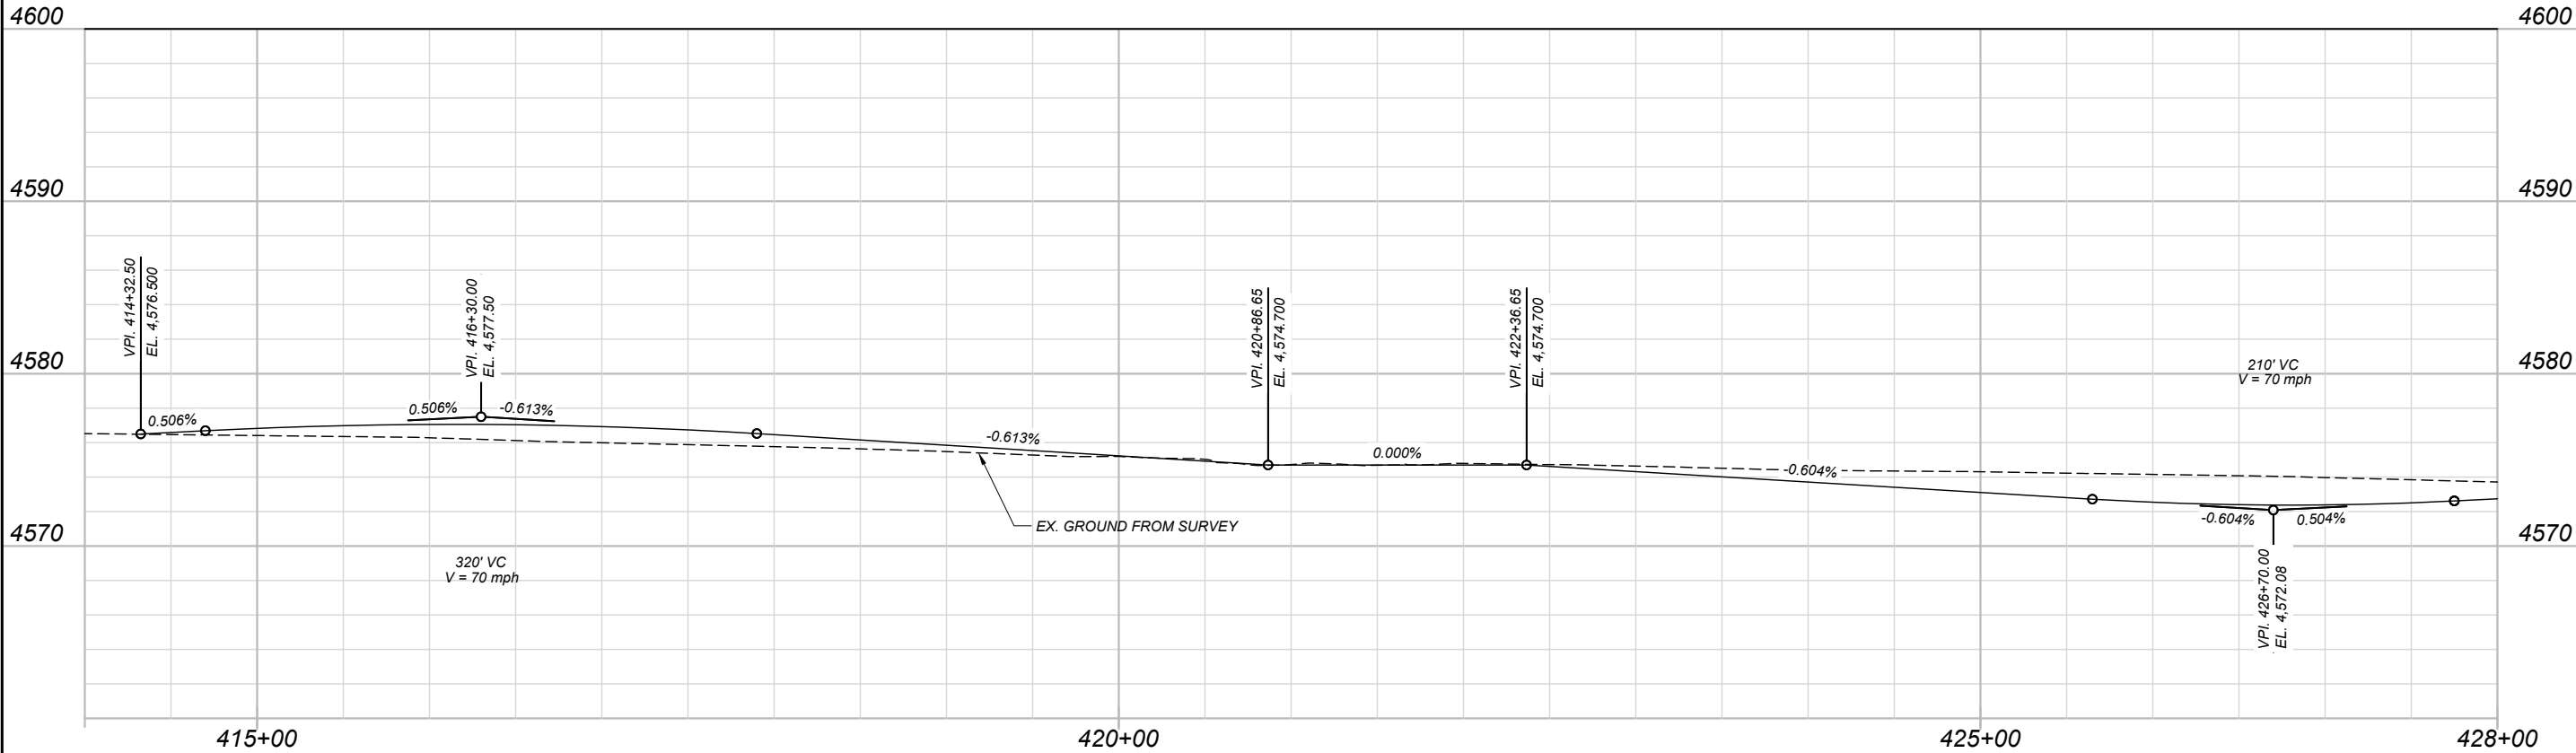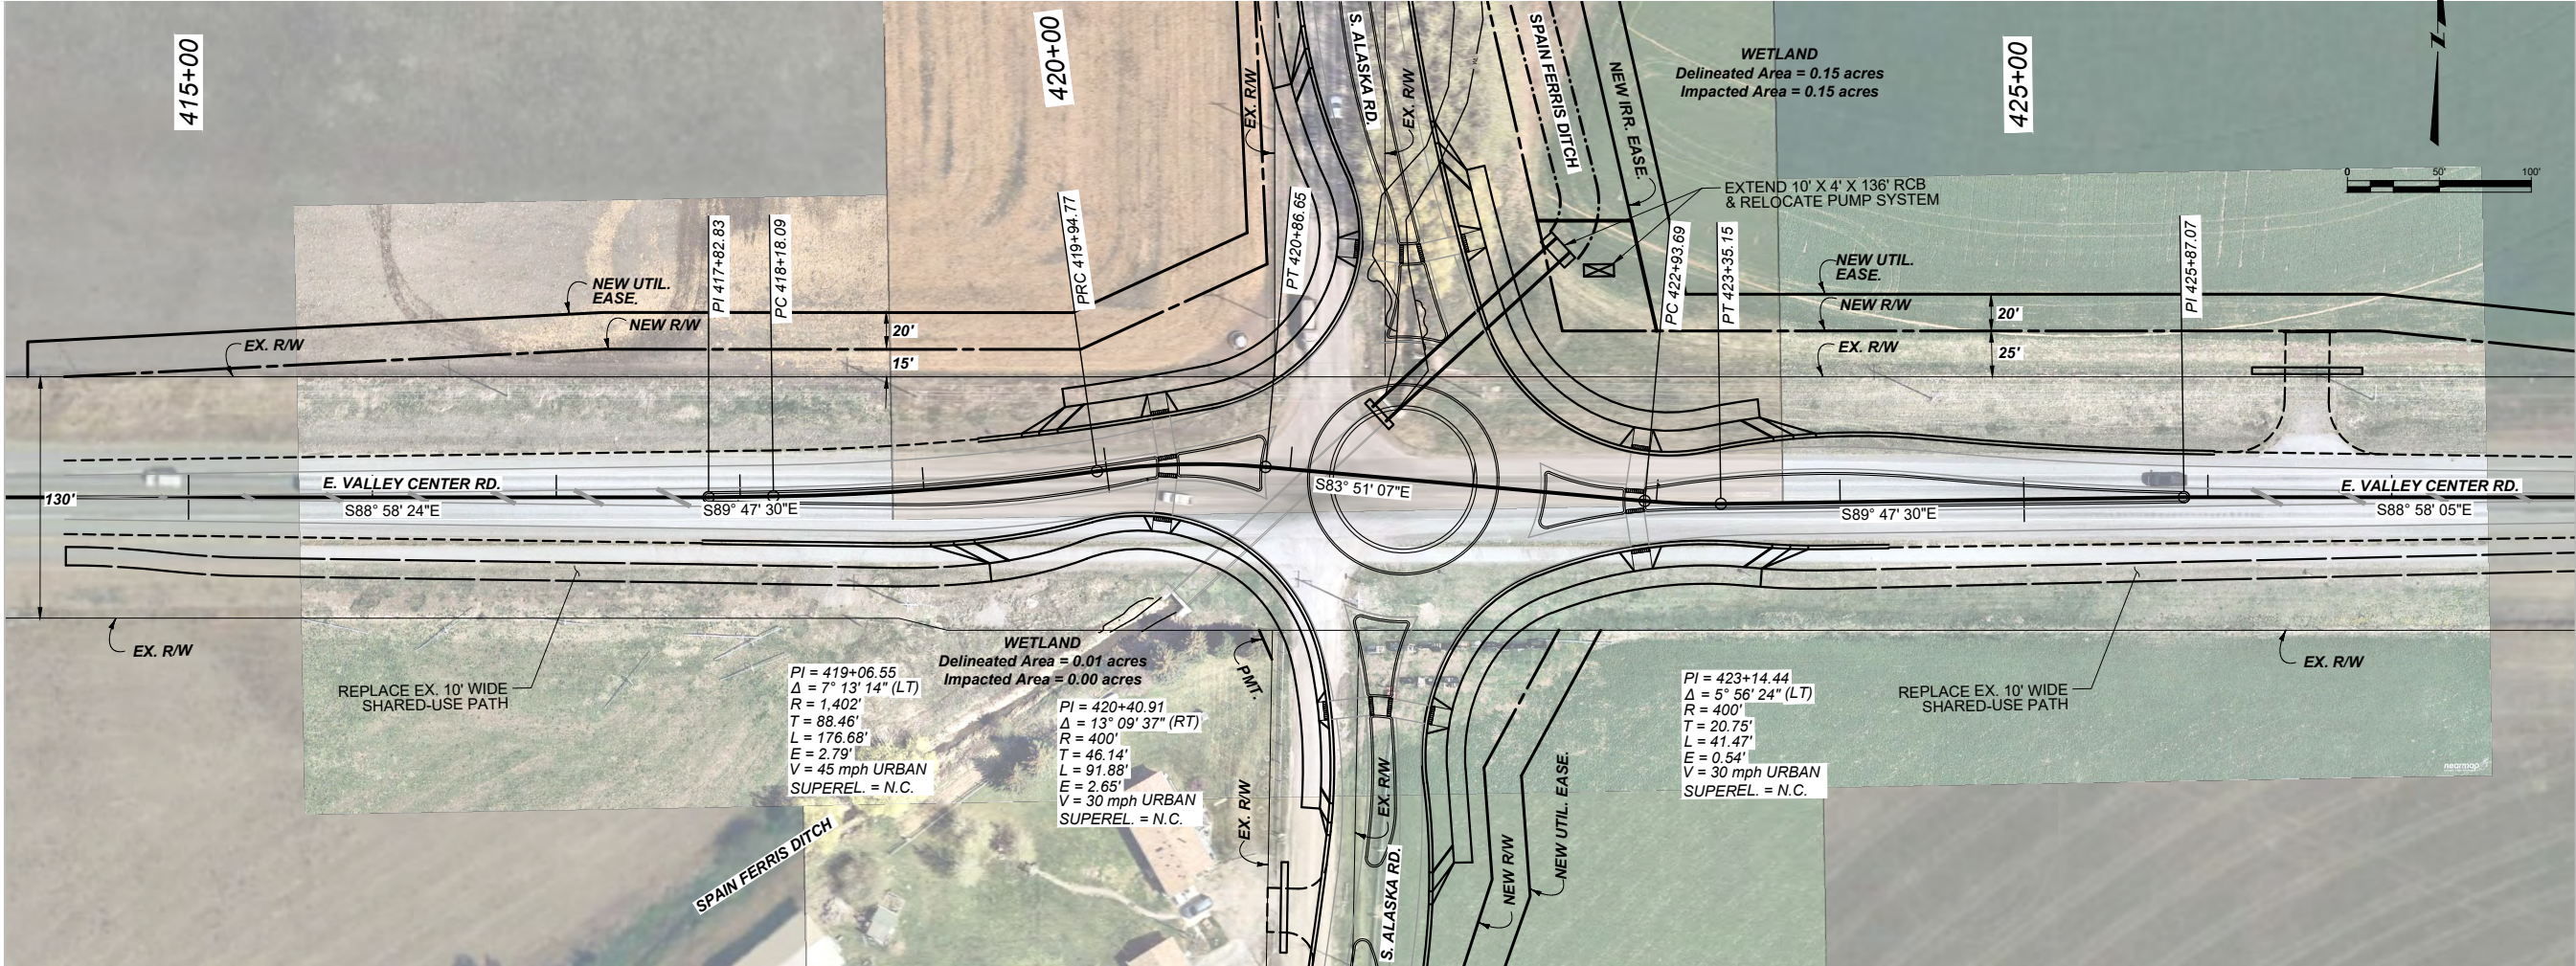

VALLEY CENTER ROAD
ROUNDBABOUT OPTION

ALASKA ROAD

GALLATIN

PROJECT NAME

COUNTY

PROJECT ID

UPN

DESIGNED BY

SV

##

REVIEWED BY

###

CHECKED BY

AG

23802RDLPRDB.DWG



MONTANA
Department of Transportation

EXHIBITS

4/22/2025 1:09 PM

PRELIMINARY

ROUNDABOUT OPTION

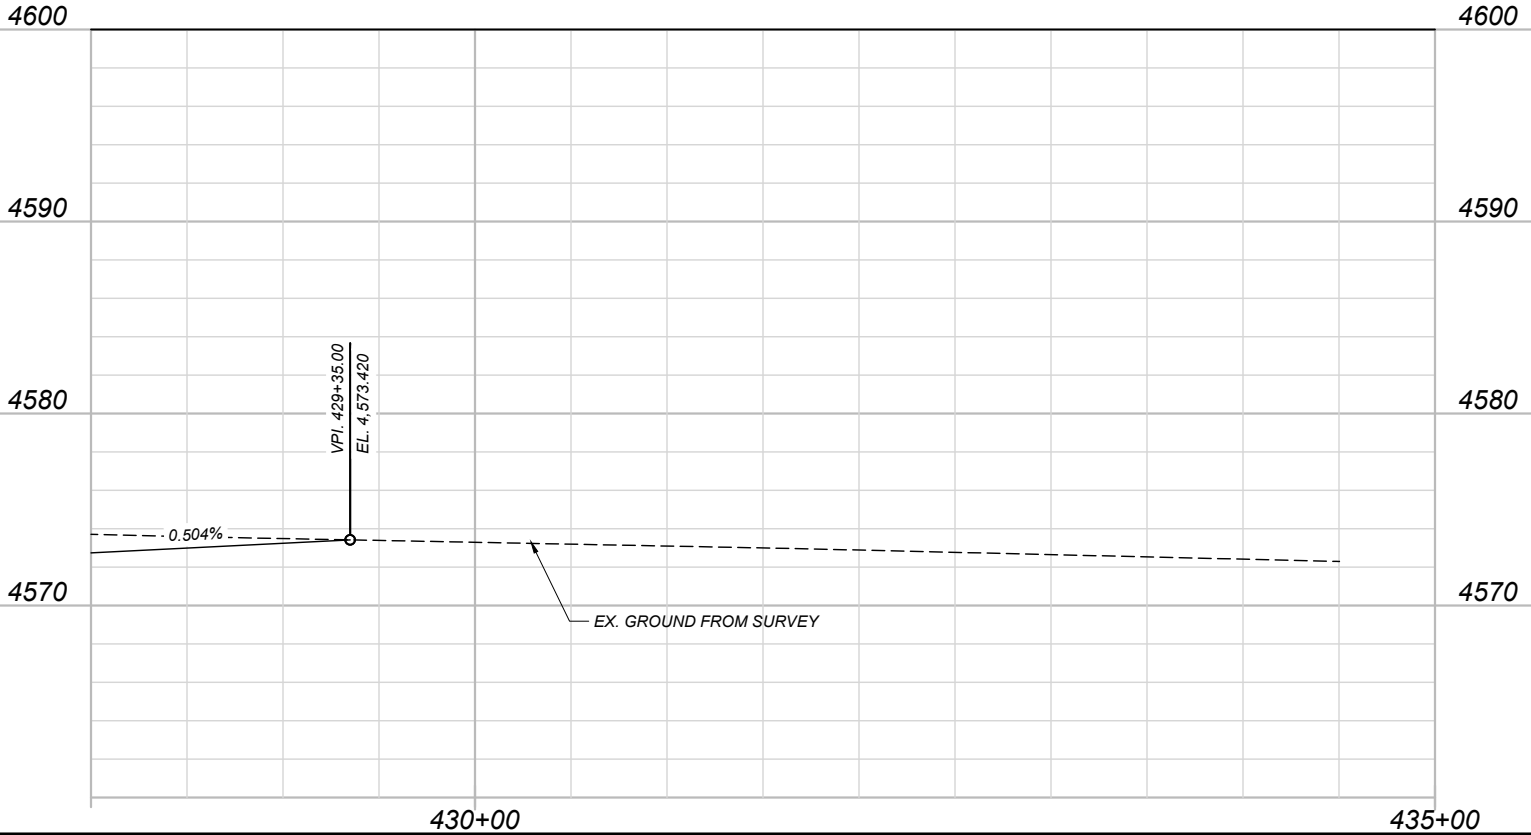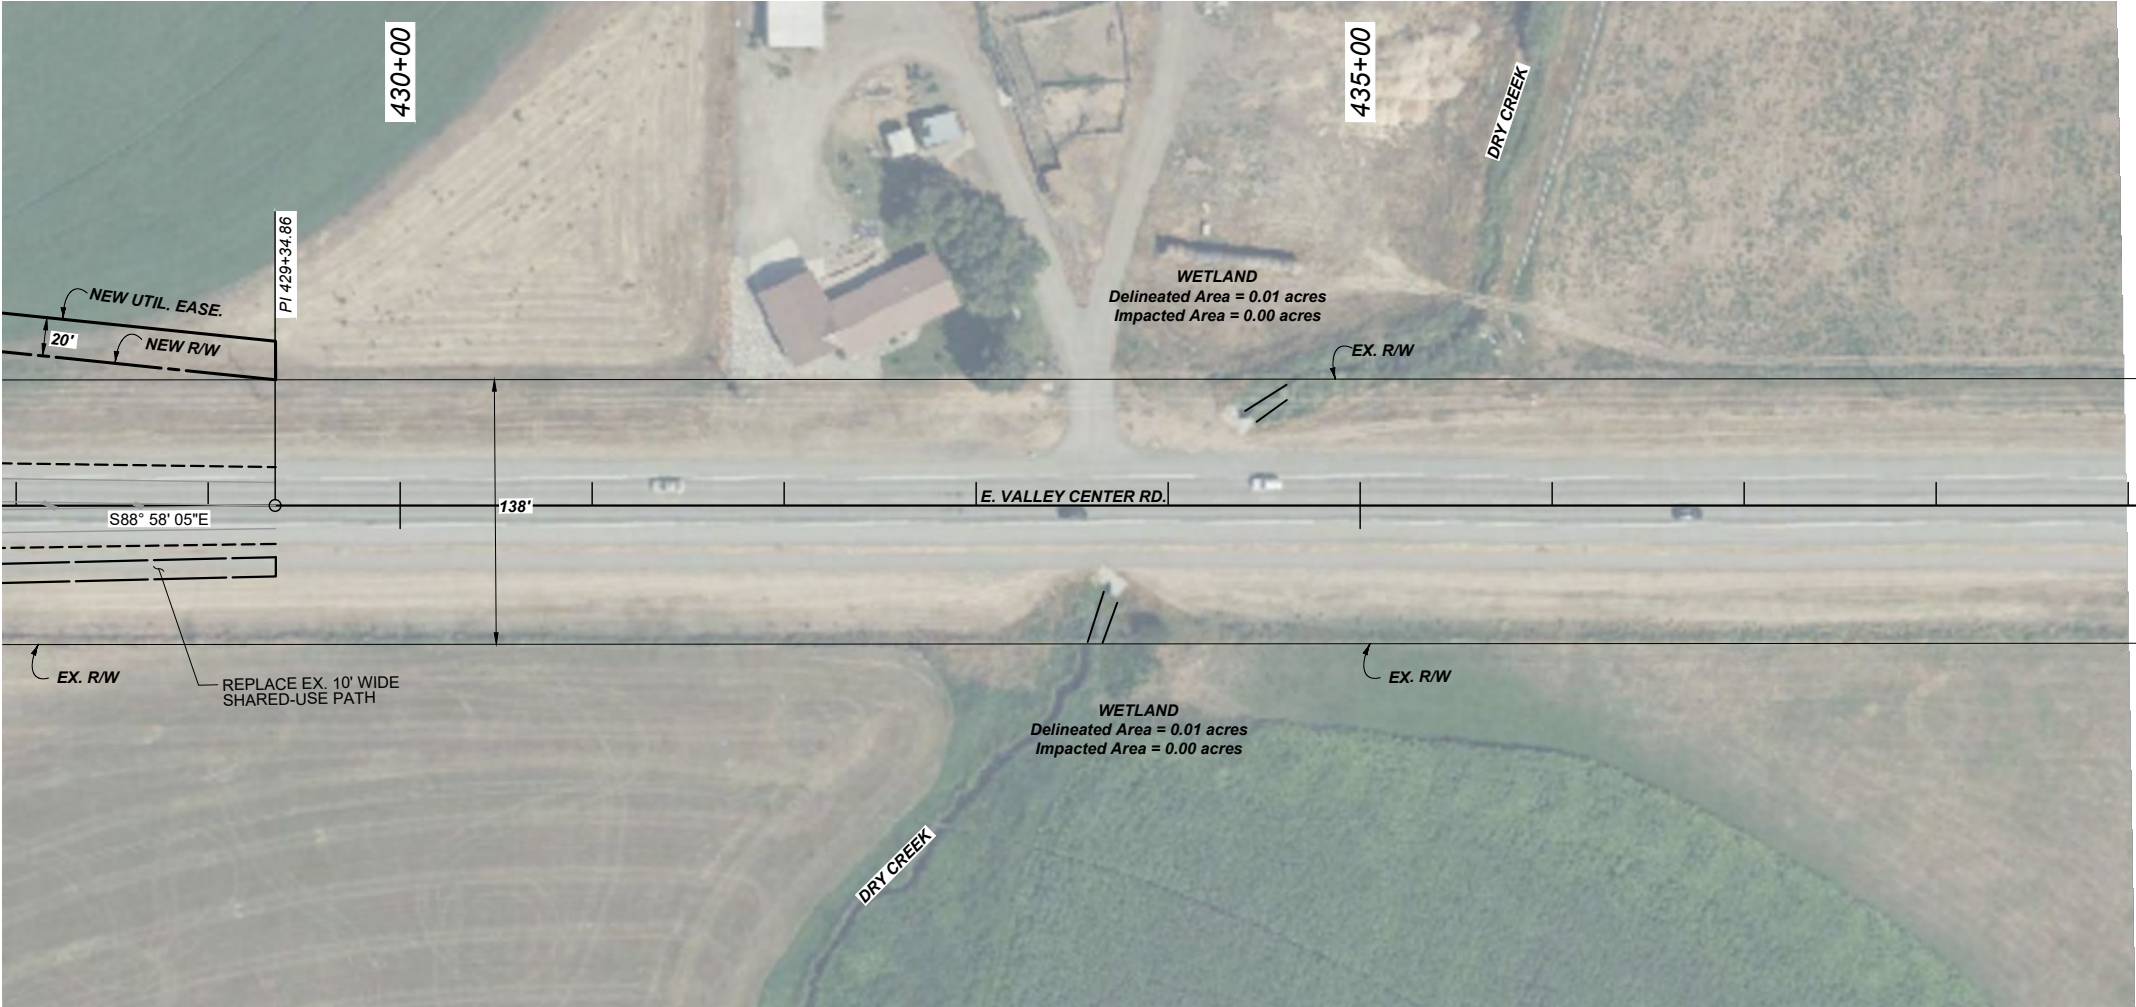

SHEET NO.

R-9

VALLEY CENTER ROAD
ROUNDABOUT OPTION

ALASKA ROAD

GALLATIN

PROJECT NAME

COUNTY

PROJECT ID

UPN

DESIGNED BY

SV

##

REVIEWED BY

###

CHECKED BY

AG

DEC. 2024

23802RDLPRDB.DWG





EXHIBITS

4/22/2025 1:09 PM

PRELIMINARY

ROUNDABOUT OPTION

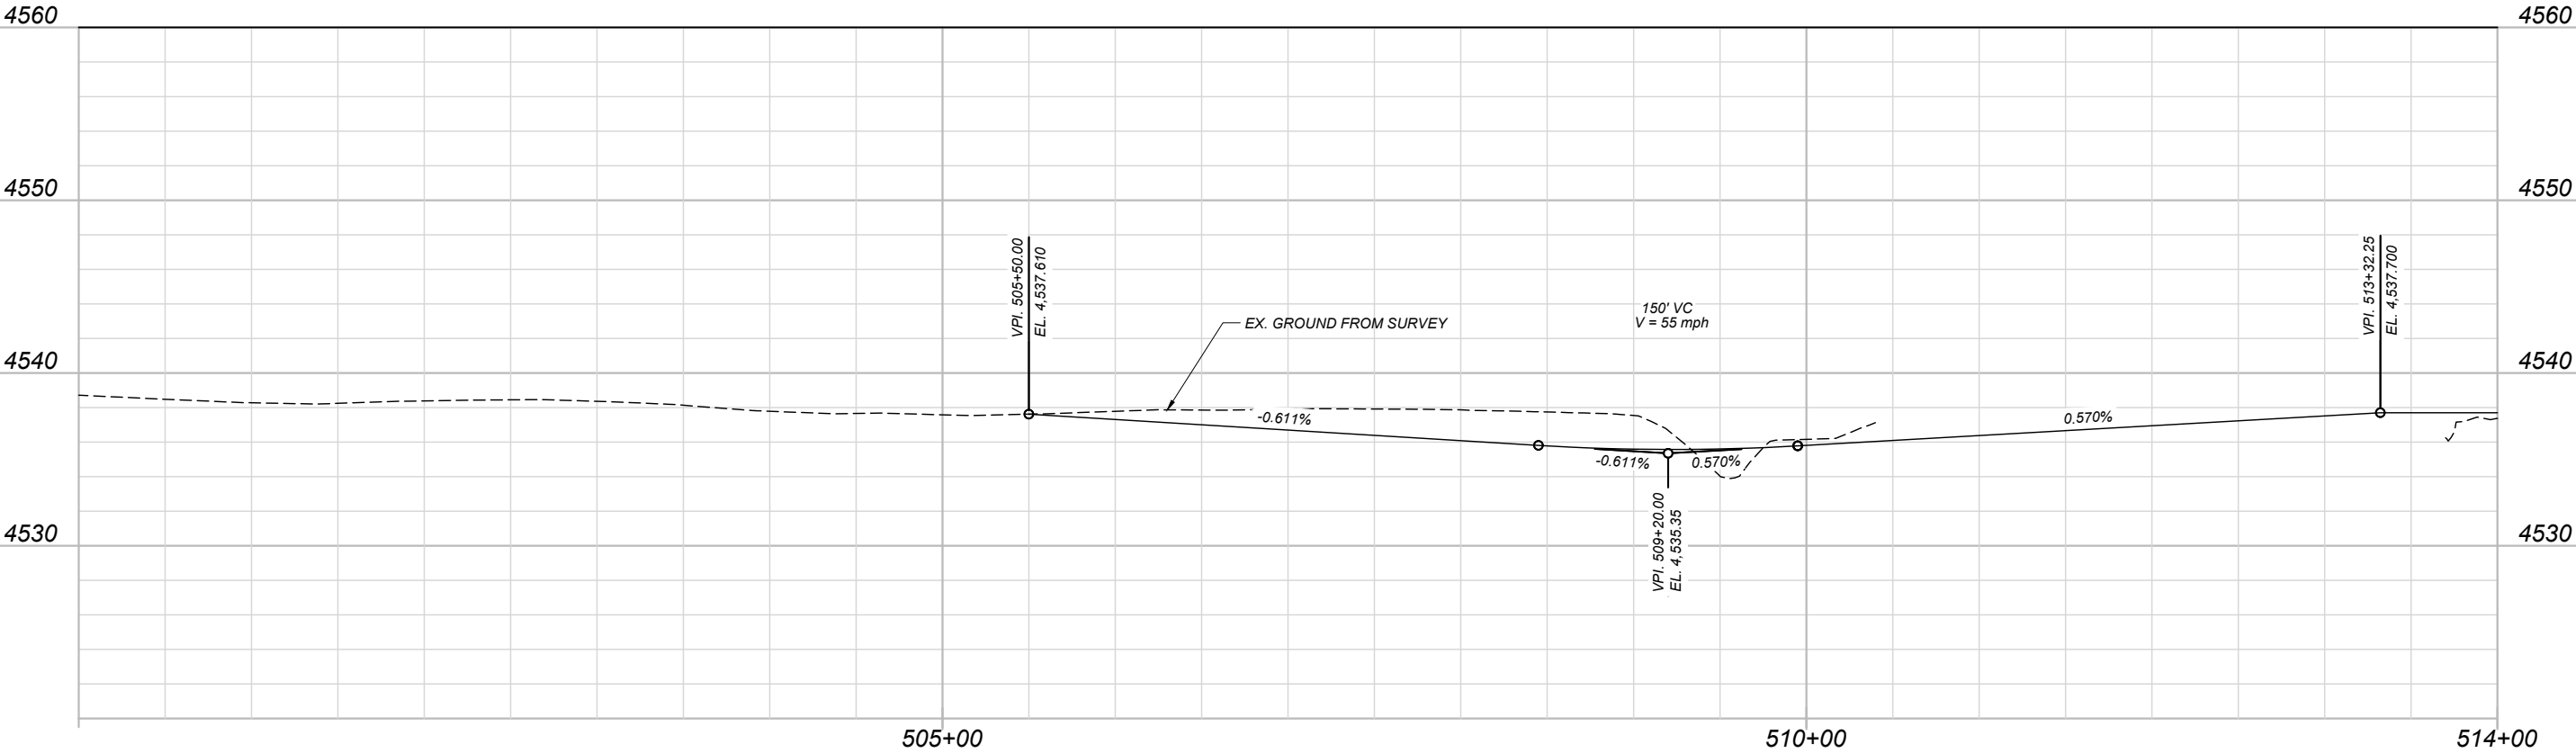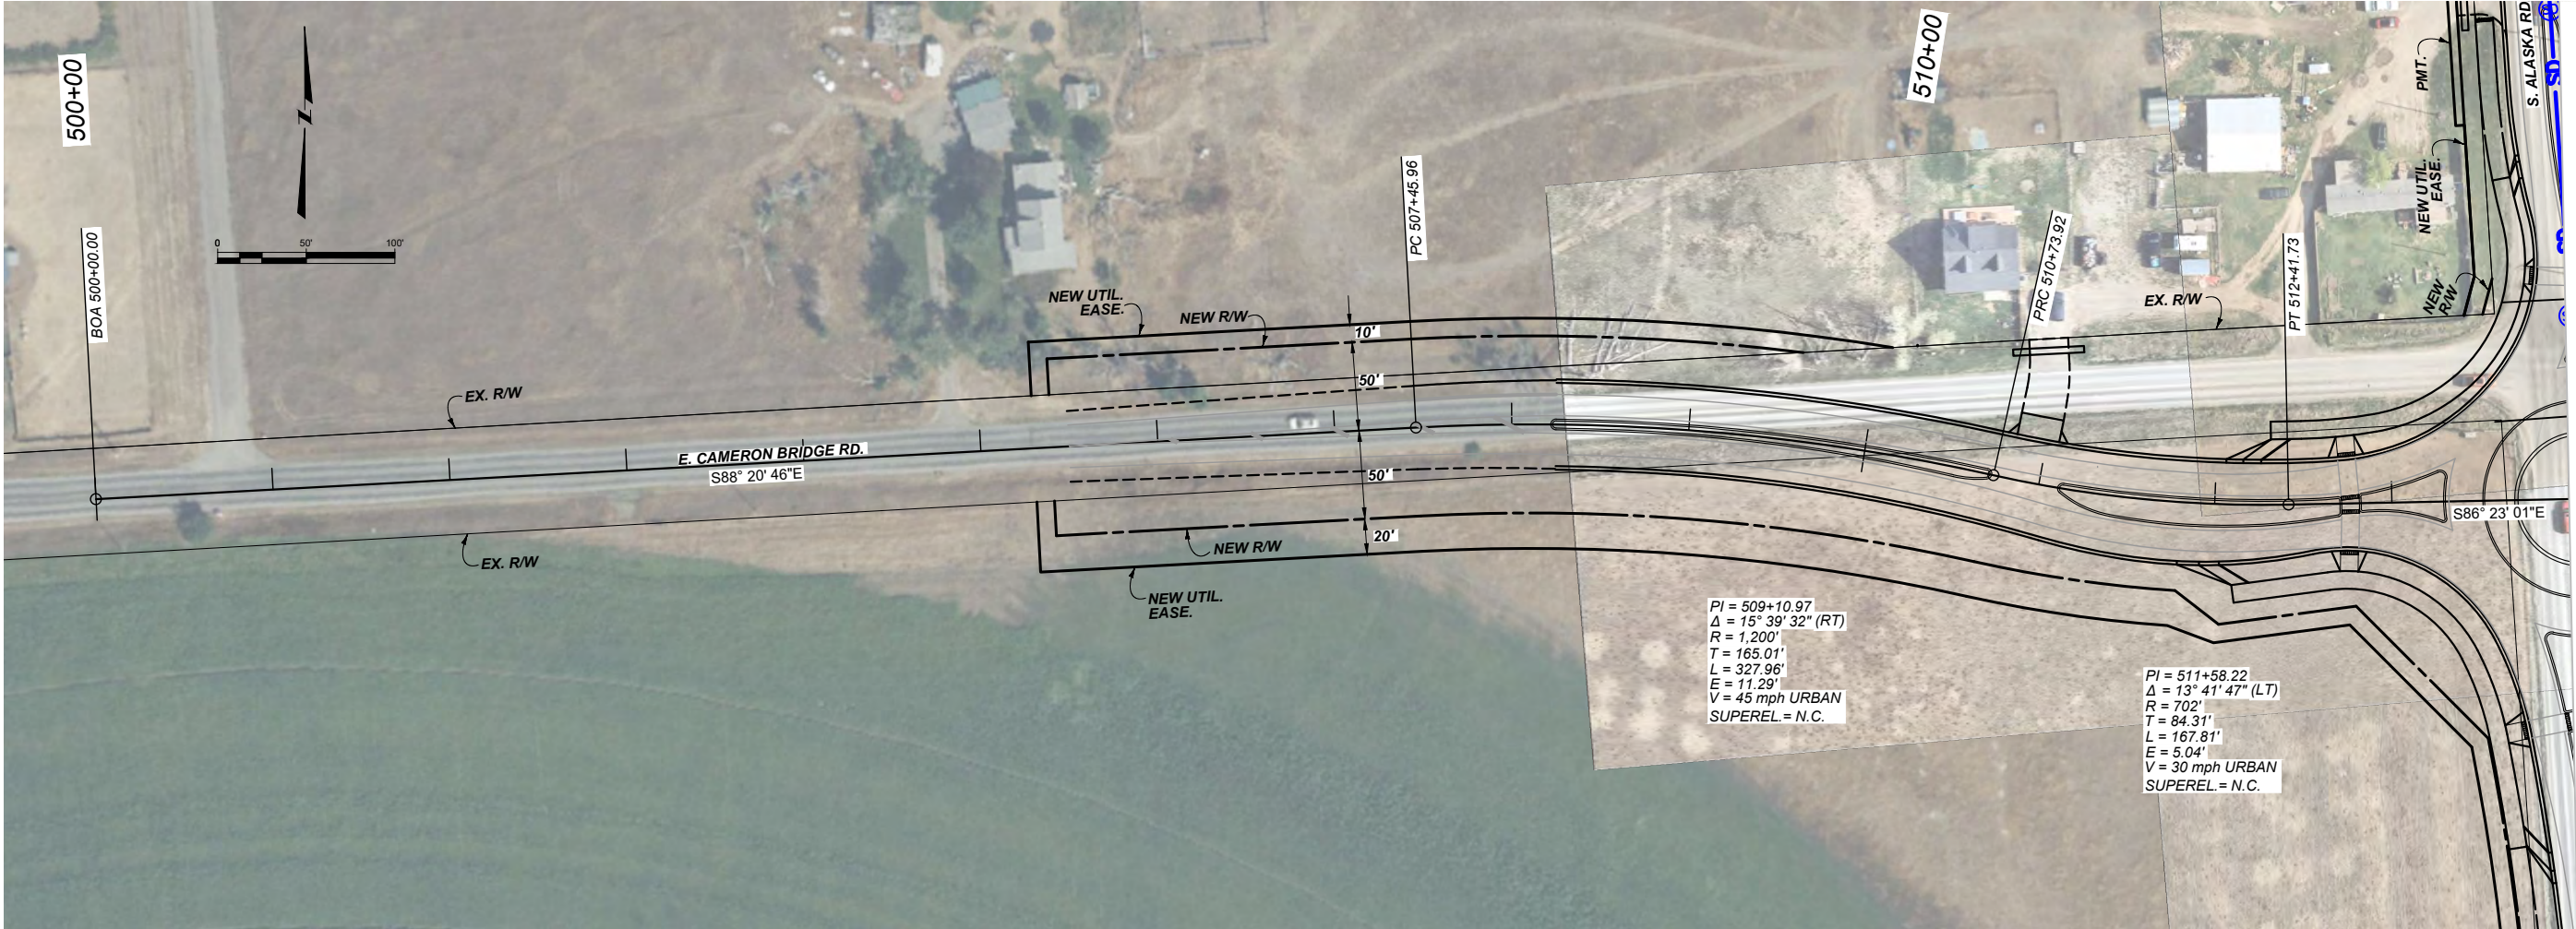

SHEET NO.

R-10

CAMERON BRIDGE ROAD
ROUNDABOUT OPTION

ALASKA ROAD

GALLATIN

PROJECT NAME

COUNTY

PROJECT ID

UPN

DESIGNED BY

REVIEWED BY

CHECKED BY

23802RDLPRDB.DWG



MONTANA
Department of Transportation

EXHIBITS

4/22/2025 1:09 PM

PRELIMINARY

ROUNDBABOUT OPTION

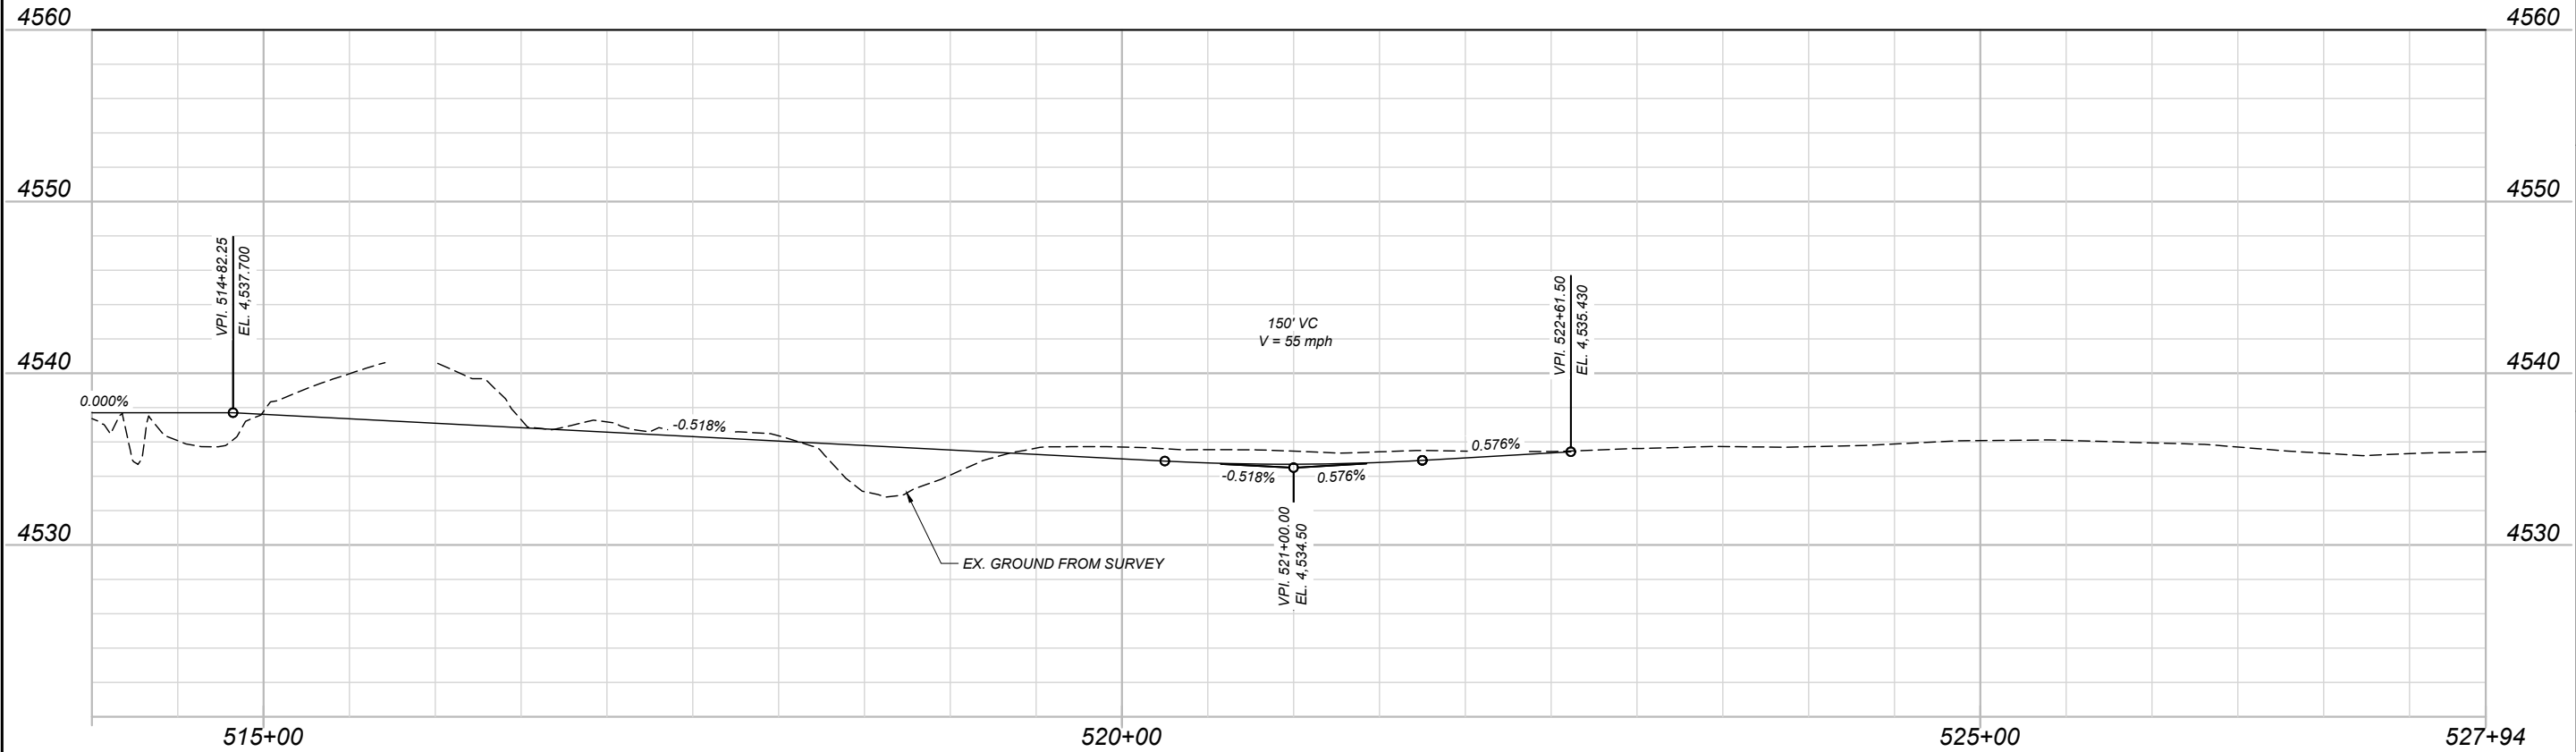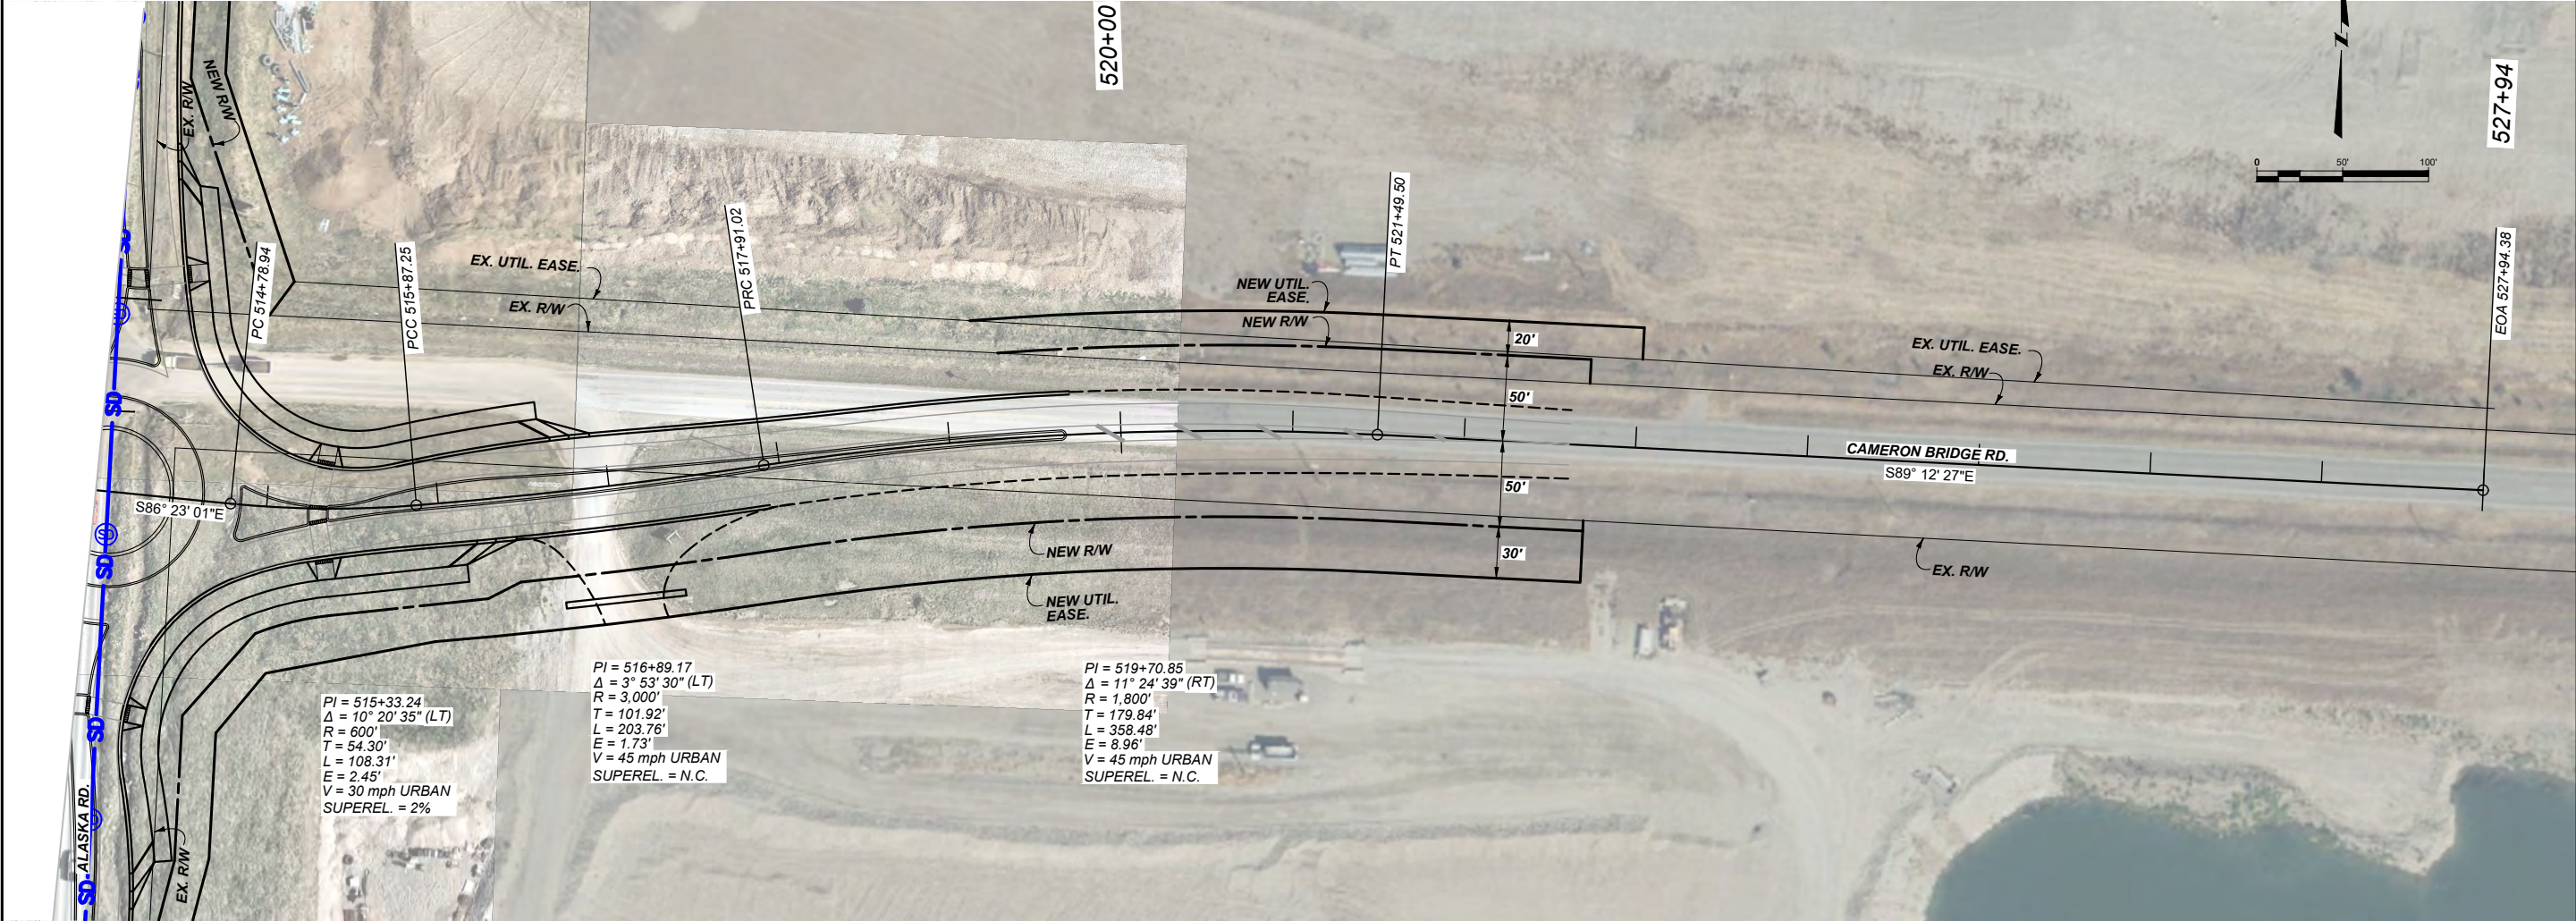

SHEET NO.

R-11

CAMERON BRIDGE ROAD
ROUNDBABOUT OPTION

ALASKA ROAD

GALLATIN

PROJECT NAME

COUNTY

PROJECT ID

UPN

DESIGNED BY

SV

REVIEWED BY

###

CHECKED BY

AG

MONTANA
Department of Transportation

EXHIBITS

23802RDLPRDB.DWG

4/22/2025 1:09 PM

GALLATIN COUNTY INTERSECTION IMPROVEMENTS

APPENDIX F-2: Preliminary Cost Estimates



ALASKA RD S / CAMERON BRIDGE RD



ALASKA RD S / E VALLEY CENTER RD



LOVE LN / DURSTON RD

S. ALASKA ROAD SIGNAL OPTION, E. VALLEY CENTER TO WEST POST				
PLANNING COST ESTIMATE - 2.8 miles				
4/22/2025				
Unit	Description	Unit Prices	Totals	
			Quantity	Cost
GENERAL ITEMS				
LS	Construction Surveying, Staking, & Testing	\$150,000	1	\$150,000
LS	Erosion Control & Permits	\$50,000	1	\$50,000
UNIT	Miscellaneous Work	\$1	50,000	\$50,000
HOURL	Exploratory Excavation	\$300	35	\$10,500
LS	Dewatering	\$75,000	1	\$75,000
CY	Flowable Fill (at utility crossings)	\$250	50	\$12,500
DRAINAGE & IRRIGATION				
LF	Remove Pipe Culvert (Incl. remove concrete headwalls)	\$50	425	\$21,250
CY	Granular Bedding Material	\$96	50	\$4,798
CY	Foundation Material	\$84	100	\$8,396
SY	Permanent Erosion Control Geotextile	\$6.50	339	\$2,203
LF	Channel Change - Irrigation Ditch	\$120	785	\$94,200
EA	Irrigation Concrete Division Box & Gates	\$8,000	5	\$40,000
EA	Relocate Pump System	\$25,000	1	\$25,000
EA	Curb Inlet Grate and Frame	\$1,850	31	\$57,350
EA	Ditch Inlet Grate and Frame	\$1,850	8	\$14,800
EA	Manhole Lid and Frame	\$1,200	30	\$36,000
EA	Inlet Base 30 Inch	\$4,500	39	\$175,500
EA	Manhole Base 48 Inch	\$8,550	1	\$8,550
EA	Manhole Base 60 Inch	\$9,500	10	\$95,000
EA	Manhole Base 72 Inch	\$12,500	19	\$237,500
LF	Additional Barrel	\$750	60	\$45,000
LF	Storm Drain Pipe 12 Inch	\$175	700	\$122,500
LF	Storm Drain Pipe 18 Inch	\$275	730	\$200,750
LF	Storm Drain Pipe 24 Inch	\$335	2,840	\$951,400
LF	Storm Drain Pipe 30 Inch	\$400	5,046	\$2,018,400
CY	Storm Pond Excavation	\$25	4,484	\$112,100
EA	Pre-Treatment System Manhole	\$50,000	3	\$150,000
LF	Drainage Culvert 18 Inch	\$200	1,370	\$274,000
LF	Drainage Culvert 24 Inch	\$280	120	\$33,600
LF	Irrigation Culvert 36 Inch RCP	\$450	92	\$41,400
LF	Reinforced Concrete Box Irrigation Culvert 4 ft X 10 ft	\$1,800	72	\$129,600
LF	RCPA Equiv. Diameter Irrigation Culvert 48 Inch	\$450	16	\$7,200
LF	RCPA Equiv. Diameter Irrigation Culvert 60 Inch	\$700	16	\$11,200
ROADWAY & 2 STANDARD INTERSECTIONS				
CY	Excavation/Embankment	\$25	48,000	\$1,200,000
CY	Subexcavation and Replacement Material Below Subgrade	\$45	4,000	\$180,000
TON	Asphalt Pavement Type B Commercial Mix (Roads)	\$150	21,913	\$3,286,950
TON	Asphalt Pavement - Misc. Commercial Mix (Driveways)	\$150	896	\$134,392
CY	Crushed Base Course (Road)	\$60	11,968	\$718,096
CY	Crushed Base Course (Driveways)	\$60	930	\$55,779
CY	SubBase Course (Roads)	\$32	47,873	\$1,531,937
SY	Mirafi Geotextile (Road)	\$8	71,810	\$574,476
LF	Concrete Curb and Gutter	\$85	16,187	\$1,375,895
SY	Concrete Sidewalk - 4" Thick	\$120	729	\$87,531
SY	Detectable Warning Devices	\$570	82	\$46,613
GAL	Asphalt Tack Coat SS-1	\$4.25	11,050	\$46,964
SY	Chip Seal (Roads)	\$2.50	68,212	\$170,531
LS	Remove Pavement Markings (on Valley Center Outside Mill)	\$2,500	1	\$2,500
GAL	White Epoxy	\$130	174	\$22,620
GAL	Yellow Epoxy	\$130	188	\$24,440
GAL	Yellow Epoxy Words & Symbols	\$367	35	\$12,845
GAL	White Epoxy Words & Symbols	\$390	38	\$14,820
GAL	Yellow Curb Epoxy	\$410	13	\$5,330
LS	Signing	\$60,000	1	\$60,000
TWO SIGNALS				
LF	Conduit - Plastic 3 Inch	\$41	730	\$29,930
LF	Conduit - Plastic 1.5 Inch	\$19	605	\$11,495

Unit	Description	Unit Prices	Totals	
			Quantity	Cost
EA	Pull Box - Composite Type 3	\$2,200	12	\$26,400
EA	Type 1-200 Pole w/ Black Finish (City)	\$2,500	15	\$37,500
EA	Signal Pole 3-A-900-7 w/ Black Finish (City)	\$31,000	3	\$93,000
EA	Signal Pole 3-A-900-8 w/ Black Finish (City)	\$33,000	4	\$132,000
EA	Signal Pole 3-A-900-9 w/ Black Finish (City)	\$35,000	1	\$35,000
EA	LED Lamp on Signal with Black Finish (City of Belgrade)	\$1,000	8	\$8,000
EA	Signal Indication - Traffic 3 Color 12 Inch	\$1,920	18	\$34,560
EA	Signal Indication - Traffic 4 Color 12 Inch	\$2,200	8	\$17,600
EA	Signal Indication - Pedestrian	\$1,800	16	\$28,800
EA	Push Button-Pedestrian-Tactile w/ Black Finish (City)	\$1,800	16	\$28,800
EA	Detector-Radar/Presence	\$14,000	8	\$112,000
EA	Emergency Pre-Emption System	\$6,000	2	\$12,000
EA	Broadband Antenna	\$3,600	2	\$7,200
EA	Dual Meter Service Assembly & NW Energy Fee (Signal Service)	\$11,000	2	\$22,000
EA	Controller, Cabinet & Concrete Pedestal	\$50,000	2	\$100,000
CY	Foundation - Concrete (For Signal Poles)	\$2,600	45	\$116,110
LF	Conductor - Copper AWG10-600V	\$1.35	2,640	\$3,564
LF	Cable - Copper Coaxial 50 OHM	\$1.10	880	\$968
LF	Cable - Copper 7AWG14-600V	\$3.50	880	\$3,081
LF	Cable - Copper 16AWG14-600V	\$6.80	880	\$5,986
LF	Cable - Radar & Pre-Emption	\$5.50	2,640	\$14,519
SHARED-USE PATH				
SY	Path Geotextile	\$3	8,205	\$24,616
CY	Crushed Base Course	\$60	2,051	\$123,078
TON	Asphalt Pavement Type B Commercial Mix (Path)	\$150	1,757	\$263,593
GAL	Asphalt Tack Coat SS-1	\$4.25	410	\$1,744
STREET LIGHTING				
LF	Conduit - Plastic 3 Inch	\$41	80	\$3,280
LF	Conduit - Plastic 1.5 Inch	\$19	14,650	\$278,350
EA	Pull Box - Composite Type 1 (at every other light)	\$1,100	27	\$29,700
EA	Pull Box - Composite Type 2 (at road crossing & service)	\$1,800	4	\$7,200
CY	Foundation - Concrete (For Light Poles)	\$2,600	50	\$130,624
LF	Conductor - Copper AWG4-600V	\$2.20	32,920	\$72,424
LF	Conductor - Copper AWG10-600V	\$1.35	17,540	\$23,679
EA	Luminaire Poles with Black Finish (City of Belgrade)	\$9,000	54	\$486,000
EA	LED Lamp with Black Finish (City of Belgrade)	\$1,000	54	\$54,000
EA	Service Assembly & NW Energy Fee (Use dual meter on signals)	\$12,000	2	\$24,000
FINISH GRADING				
CY	Topsoil - Strip, Salvage & Reuse (4" thick)	\$12	10,360	\$124,325
SY	Hydroseeding	\$2.50	82,920	\$207,300
LF	Farm Fence (Type F5M)	\$5	18,665	\$93,325
EA	Reset Gate	\$800	5	\$4,000
EA	Remove Tree	\$500	45	\$22,500
SUBTOTAL:				\$17,671,666
Traffic Control			10%	\$1,767,167
Mobilization, Bonding & Submittals			10%	\$1,767,167
SUBTOTAL:				\$21,205,999
Contingency			15%	\$3,180,900
SUBTOTAL:				\$24,386,899
Design Fees			12%	\$2,926,428
Construction Engineering			12%	\$2,926,428
CONSTRUCTION & DESIGN TOTAL:				\$30,239,754
LS	Utility Relocations (to new or existing utility easements)	\$200,000	1	\$200,000
ACRE	Right of Way & Drainage Easements	\$350,000	8.14	\$2,850,700
ACRE	Construction Permits	\$150,000	0.26	\$38,357
ACRE	Irrigation Easements	\$150,000	0.80	\$119,487
ACRE	Utility Easements	\$150,000	6.68	\$1,002,672
ACRE	Wetland & Stream Mitigation	\$300,000	0.17	\$51,601
SUBTOTAL ACQUISITION & INCIDENTALS:				\$4,262,817
PROJECT SUBTOTAL:				\$34,502,571
YEARS	INFLATION	3.50%	2	\$2,415,180
PROJECT TOTAL IN 2027:				\$36,917,751



S. ALASKA ROAD ROUNDABOUT OPTION, E. VALLEY CENTER TO WEST POST
PLANNING COST ESTIMATE - 2.3 miles
4/22/2025

4/22/2025

Unit	Description	Unit Prices	Totals	
			Quantity	Cost
GENERAL ITEMS				
LS	Construction Surveying, Staking, & Testing	\$150,000	1	\$150,000
LS	Erosion Control & Permits	\$50,000	1	\$50,000
UNIT	Miscellaneous Work	\$1	50,000	\$50,000
HOURL	Exploratory Excavation	\$300	35	\$10,500
LS	Dewatering	\$50,000	1	\$50,000
CY	Flowable Fill (at utility crossings)	\$250	50	\$12,500
DRAINAGE & IRRIGATION				
LF	Remove Pipe Culvert (Incl. remove concrete headwalls)	\$50	365	\$18,250
CY	Granular Bedding Material	\$96	77	\$7,415
CY	Foundation Material	\$84	154	\$12,975
SY	Permanent Erosion Control Geotextile	\$6.50	524	\$3,405
LF	Channel Change - Irrigation Ditch	\$120	750	\$90,000
EA	Irrigation Concrete Division Box & Gates	\$8,000	5	\$40,000
EA	Relocate Pump System	\$25,000	1	\$25,000
EA	Curb Inlet Grate and Frame	\$1,850	39	\$72,150
EA	Ditch Inlet Grate and Frame	\$1,850	8	\$14,800
EA	Manhole Lid and Frame	\$1,200	36	\$43,200
EA	Inlet Base 30 Inch	\$4,500	47	\$211,500
EA	Manhole Base 48 Inch	\$8,550	7	\$59,850
EA	Manhole Base 60 Inch	\$9,500	10	\$95,000
EA	Manhole Base 72 Inch	\$12,500	19	\$237,500
LF	Additional Barrel	\$750	60	\$45,000
LF	Storm Drain Pipe 12 Inch	\$175	1,000	\$175,000
LF	Storm Drain Pipe 18 Inch	\$275	1,100	\$302,500
LF	Storm Drain Pipe 24 Inch	\$335	2,840	\$951,400
LF	Storm Drain Pipe 30 Inch	\$400	5,046	\$2,018,400
CY	Storm Pond Excavation	\$25	4,484	\$112,100
EA	Pre-Treatment System Manhole	\$50,000	1	\$50,000
LF	Drainage Culvert 18 Inch	\$200	1,230	\$246,000
LF	Drainage Culvert 24 Inch	\$280	120	\$33,600
LF	Irrigation Culvert 36 Inch RCP	\$450	92	\$41,400
LF	Reinforced Concrete Box Irrigation Culvert 4 ft X 10 ft	\$1,800	136	\$244,800
ROADWAY & 2 ROUNDABOUTS				
CY	Excavation/Embankment	\$25	42,000	\$1,050,000
CY	Subexcavation and Replacement Material Below Subgrade	\$45	3,000	\$135,000
TON	Asphalt Pavement Type B Commercial Mix (Roads)	\$150	21,518	\$3,227,700
SY	Portland Cement Concrete Pavement - 9 Inch Colored	\$220	1,082	\$238,089
TON	Asphalt Pavement - Misc. Commercial Mix (Driveways)	\$150	800	\$120,034
CY	Crushed Base Course (Roads)	\$60	12,067	\$724,024
CY	Crushed Base Course (Driveways)	\$60	830	\$49,820
CY	SubBase Course (Roads)	\$32	48,268	\$1,544,585
SY	Mirafi Geotextile (Roads)	\$8	72,402	\$579,219
LF	Concrete Curb and Gutter	\$85	19,523	\$1,659,438
SY	Concrete Sidewalk - 4" Thick	\$120	3,051	\$366,160
LF	Concrete Median Curb	\$55	6,638	\$365,101
SY	Concrete Median Cap (Decorative 3")	\$160	3,466	\$554,507
SY	Detectable Warning Devices	\$570	124	\$70,933
GAL	Asphalt Tack Coat SS-1	\$4.25	11,109	\$47,215
SY	Chip Seal (Roads)	\$2.50	66,982	\$167,454
GAL	White Epoxy	\$130	110	\$14,300
GAL	Yellow Epoxy	\$130	148	\$19,240
GAL	Yellow Epoxy Words & Symbols	\$367	16	\$5,872
GAL	White Epoxy Words & Symbols	\$390	30	\$11,700
GAL	Yellow Curb Epoxy	\$410	140	\$57,578
LS	Signing	\$75,000	1	\$75,000
SHARED-USE PATH				
TON	Asphalt Pavement Type B Commercial Mix (Path)	\$150	1,927	\$289,054
CY	Crushed Base Course	\$60	2,249	\$134,967
GAL	Asphalt Tack Coat SS-1	\$4.25	450	\$1,912
SY	Path Geotextile	\$3	8,998	\$26,993

Unit	Description	Unit Prices	Totals	
			Quantity	Cost
STREET LIGHTING (along all curb & median islands)				
LF	Conduit - Plastic 3 Inch	\$41	580	\$23,780
LF	Conduit - Plastic 1.5 Inch	\$19	18,820	\$357,580
EA	Pull Box - Composite Type 1 (at every other light)	\$1,100	27	\$29,700
EA	Pull Box - Composite Type 2 (at road crossing & service)	\$1,800	8	\$14,400
CY	Foundation - Concrete (For Light Poles)	\$2,600	63	\$164,489
LF	Conductor - Copper AWG4-600V	\$2.20	41,520	\$91,344
LF	Conductor - Copper AWG10-600V	\$1.35	22,120	\$29,862
EA	Luminaire Poles with Black Finish (City of Belgrade)	\$9,000	68	\$612,000
EA	LED Lamp with Black Finish (City of Belgrade)	\$1,000	68	\$68,000
EA	Service Assembly & NW Energy Fee (Lighting Service-single meter)	\$9,000	2	\$18,000
FINISH GRADING				
CY	Topsoil - Strip, Salvage & Reuse (4" thick)	\$12	9,730	\$116,757
SY	Hydroseeding	\$2.50	77,850	\$194,625
LF	Farm Fence (Type F5M)	\$5	15,910	\$79,550
EA	Reset Gate	\$800	2	\$1,600
EA	Remove Tree	\$500	45	\$22,500
	SUBTOTAL:			\$18,834,328
	Traffic Control	10%		\$1,883,433
	Mobilization, Bonding & Submittals	10%		\$1,883,433
	SUBTOTAL:			\$22,601,194
	Contingency	15%		\$3,390,179
	SUBTOTAL:			\$25,991,373
	Design Fees	12%		\$3,118,965
	Construction Engineering	12%		\$3,118,965
	CONSTRUCTION & DESIGN TOTAL:			\$32,229,303
LS	Utility Relocations (to new or existing utility easements)	\$250,000	1	\$250,000
ACRE	Right of Way & Drainage Easements	\$350,000	8.96	\$3,137,634
ACRE	Construction Permits	\$150,000	0.19	\$29,162
ACRE	Irrigation Easements	\$150,000	0.66	\$99,346
ACRE	Utility Easements	\$150,000	5.44	\$815,709
ACRE	Wetland & Stream Mitigation	\$300,000	0.15	\$45,565
	SUBTOTAL ACQUISITION & INCIDENTALS:			\$4,377,416
	PROJECT SUBTOTAL:			\$36,606,718
YEARS	INFLATION	3.50%	2	\$2,562,470
	PROJECT TOTAL IN 2027:			\$39,169,189